



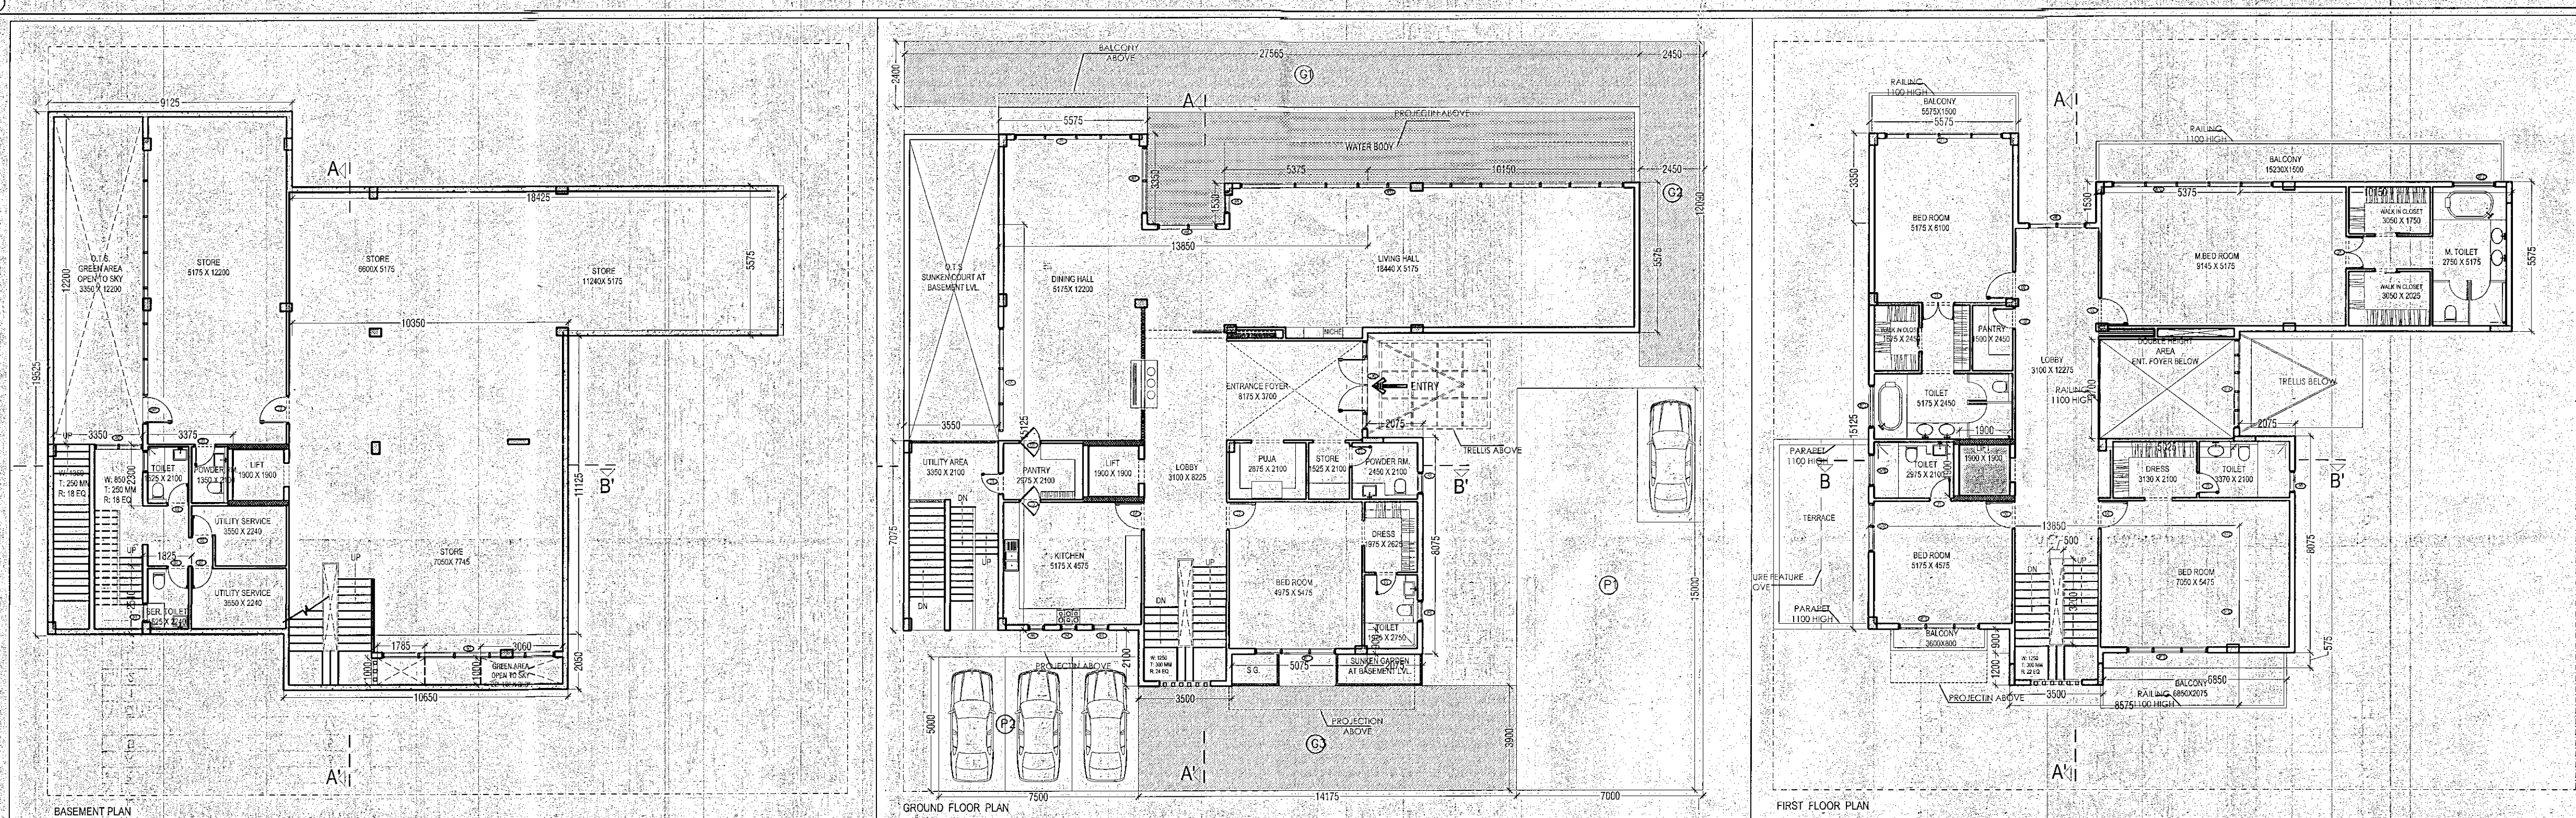

BASEMENT F.A.R AREA					
NO.	TYPE	WIDTH (in mm)	LENGTH (in mm)	Nos.	AREA in SqM
COVERED AREA ON FLOOR					
FAR AREA					
A	RECTANGLE	3375	2300	1	7.763
B	RECTANGLE	1825	2540	1	4.636
TOTAL FAR (A)					12.398
ADDITIONS					
1	RECTANGLE	9125	19525	1	178.166
2	RECTANGLE	18425	5575	1	102.719
3	RECTANGLE	10350	11125	1	115.144
4	RECTANGLE	10650	2050	1	21.833
TOTAL ADDITION (B)					417.945
CUTOUTS					
C1	RECTANGLE	3350	12200	1	40.870
C2	RECTANGLE	3060	1000	1	3.060
C3	RECTANGLE	1785	1000	1	1.785
TOTAL CUTOUTS (C)					45.715
COVERED AREA ON BASEMENT D=B-C					372.230

GROUND FLOOR F.A.R AREA					
NO.	TYPE	WIDTH (in mm)	LENGTH (in mm)	Nos.	AREA in SqM
COVERED AREA ON FLOOR					
ADDITIONS					
A	RECTANGLE	5575	3350	1	18.676
B	RECTANGLE	5375	1530	1	8.224
C	RECTANGLE	10150	5575	1	56.586
D	RECTANGLE	13850	15125	1	209.481
E	RECTANGLE	3550	7075	1	25.116
F	RECTANGLE	2075	8075	1	16.756
G	RECTANGLE	5075	900	1	4.568
H	RECTANGLE	3500	2100	1	7.350
TOTAL ADDITIONS (A)					346.757
F.A.R AREA ON GROUND FLOOR (C) =					346.757

FIRST FLOOR F.A.R AREA					
NO.	TYPE	WIDTH (in mm)	LENGTH (in mm)	Nos.	AREA in SqM
COVERED AREA ON FLOOR					
ADDITIONS					
A	RECTANGLE	5575	3350	1	18.676
B	RECTANGLE	5375	1530	1	8.224
C	RECTANGLE	10150	5575	1	56.586
D	RECTANGLE	13850	15125	1	209.481
E	RECTANGLE	2075	8075	1	16.756
F	RECTANGLE	5075	900	1	4.568
G	RECTANGLE	3500	1200	1	4.200
H	RECTANGLE	6850	575	1	3.939
TOTAL ADDITIONS (A)					325.579
CUTOUTS					
C1	RECTANGLE	5025	3700	1	18.593
C2	RECTANGLE	500	3200	1	1.600
TOTAL CUTOUTS (B)					20.193
SERVICE AREA					
S1	RECTANGLE	1900	1900	1	3.610
TOTAL SERVICE AREA (C)					16.583
F.A.R AREA ON FIRST FLOOR (C) = A+(B+C)					288.804

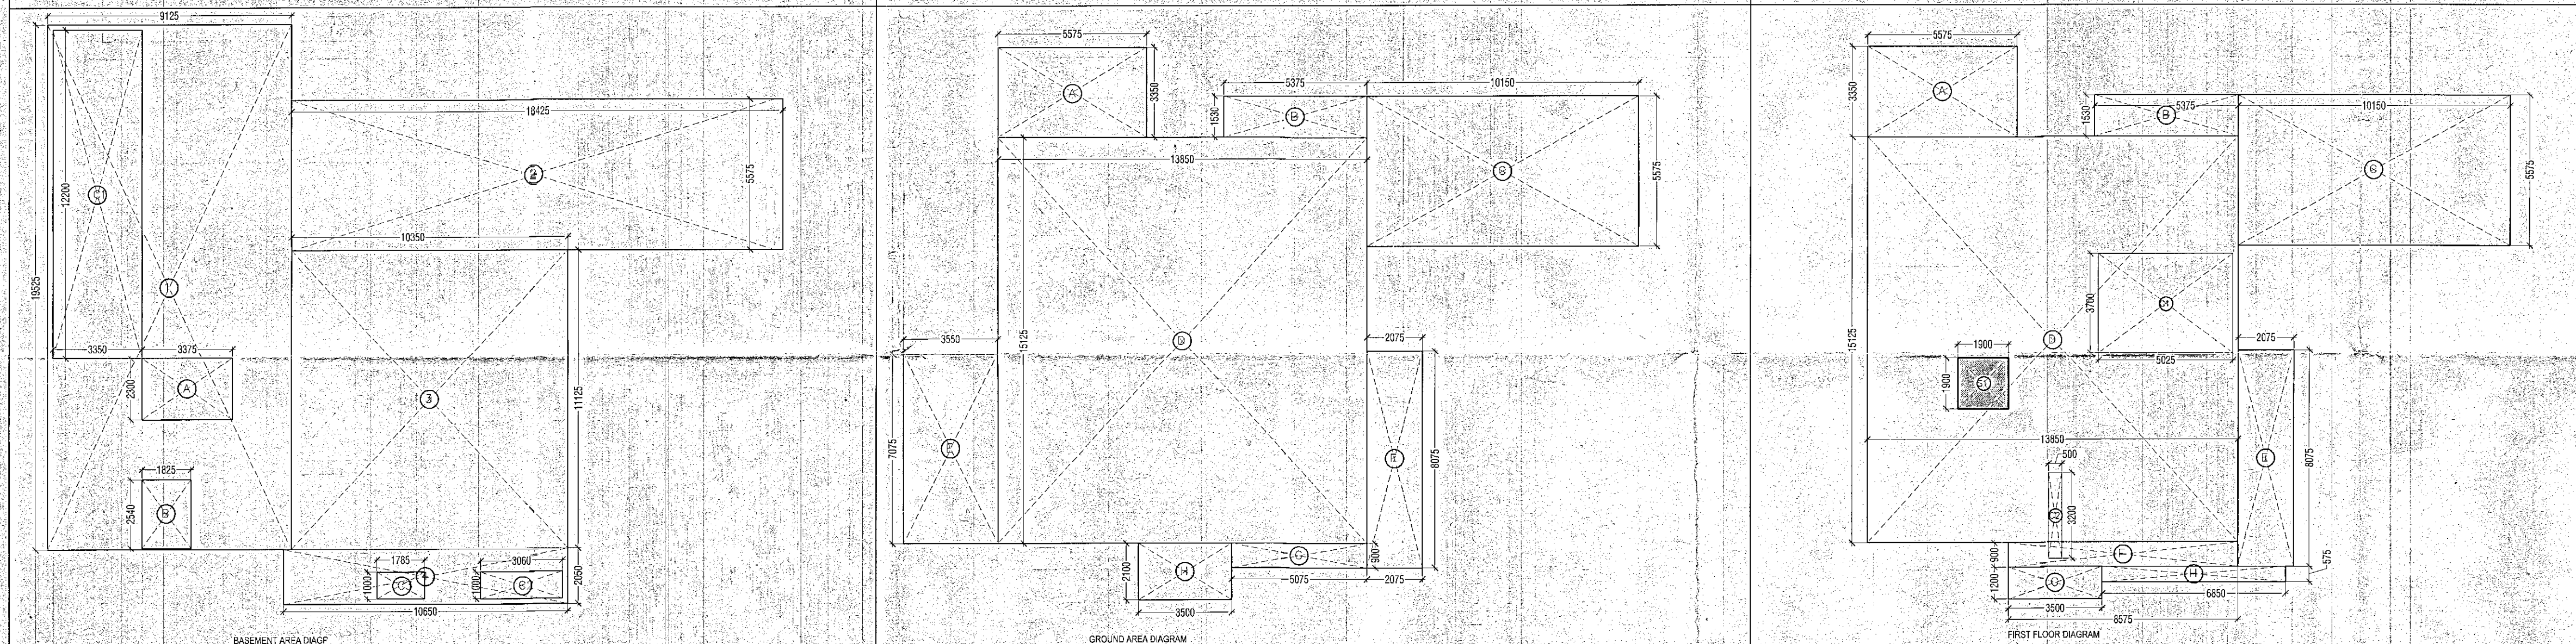

Notes

Greater Noida Industrial Development Authority
Vide Letter No. 30485/2014-15
Valid up to Dated: 30/08/2015
Noida D.G.M. (Pkg. & Arch.)
S. Chandra. Asstt. Archt.

NO.	DESCRIPTION	AREA (SqM)	NO.	DESCRIPTION	AREA (SqM)
1	COVERED AREA ON FLOOR	1000.00	10	COVERED AREA ON FLOOR	1000.00
2	COVERED AREA ON FLOOR	1000.00	11	COVERED AREA ON FLOOR	1000.00
3	COVERED AREA ON FLOOR	1000.00	12	COVERED AREA ON FLOOR	1000.00
91	COVERED AREA ON FLOOR	1000.00	100	COVERED AREA ON FLOOR	1000.00

NOTE : THIS DRAWING IS APPLICABLE FOR VILLA V8 1,2,5,6,7,8 & 9
TOTAL NOS. = 07

Key Plan

Architects Signature
Labib Alami, Architect
Council of Architecture
Registration No: CA/2001/27447

Owner's Signature
AR LANDCRAFT LLP
Authorised Signatory

Clients
M/S AR Landcraft LLP

Services Consultant
Consummate Engineering Services (P) Ltd.
Noida Office - B - 67, Sector - 67, Noida - 201 301
e mail : mail@cespl.in

Architects
ARCOP ASSOCIATES
A-15, PAMPOSH ENCLAVE
New Delhi-110 048

Project title
PROPOSED RECREATIONAL ENTERTAINMENT PARK AT PLOT NO. REP.1 SECTOR - 27 GREATER NOIDA (U.P.) BELONGING TO M/S A R LANDCRAFT LLP

Drawing Title
VILLA V8 (1000SQ.YD.) PLANS, ELEVATIONS & AREA CHART (TYPE-1)

Job No. Drawing No.
A-17

Drawn AASHIMA Checked LABIB
Date 10.10.2016 Scale 1:150 Revisions 0