


Notes

Greater Noida Industrial Development Authority
Vide Letter No. 7935/2007-11/13
Valid up to Date: 13/11/2016
Noida D.G.M.
(Engg. & Arch.)
Asstt. Arch.

NO.	TYPE	WIDTH (in mm)	LENGTH (in mm)	Nos.	AREA in SqM
1	ENTR	1000	2000	00	2400

NOTE : THIS DRAWING IS APPLICABLE FOR VILLA V8 - 3 & 4
TOTAL NO. =02

Key Plan

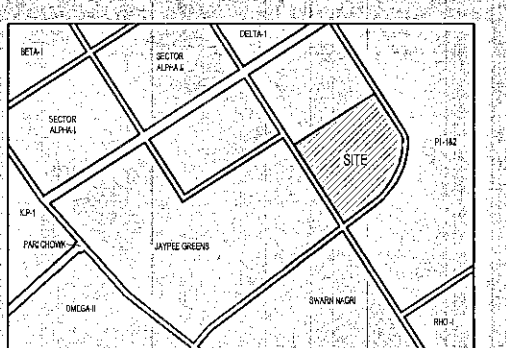

Architects Signature

Labib Alam, Architect
Council of Architecture
Registration No.: CA/2001/27447

Owner's Signature

A R LANDCRAFT LLP
Authorised Signatory

Clients

M/S AR Landcraft LLP

Services Consultant

Consummate Engineering Services (P) Ltd.
Noida Office - B - 67, Sector - 67, Noida - 201 301
e mail : mail@cespl.in

Architects

ARCOP ASSOCIATES
A-15, PAMPOSH ENCLAVE
New Delhi-110 048

Project title

PROPOSED RECREATIONAL ENTERTAINMENT PARK AT PLOT NO. REP.1 SECTOR - 27 GREATER NOIDA, (U.P.) BELONGING TO M/S A R LANDCRAFT LLP

Drawing Title

VILLA V8 (1000SQ.YD.) PLANS, ELEVATIONS & AREA CHART (TYPE-2)

Job No.

10.10.2016

Drawing No.

A-17A

Drawn

AASHIMA

Date

10.10.2016

Checked

LABIB



Scale

1:150



Revisions

0



Sheet

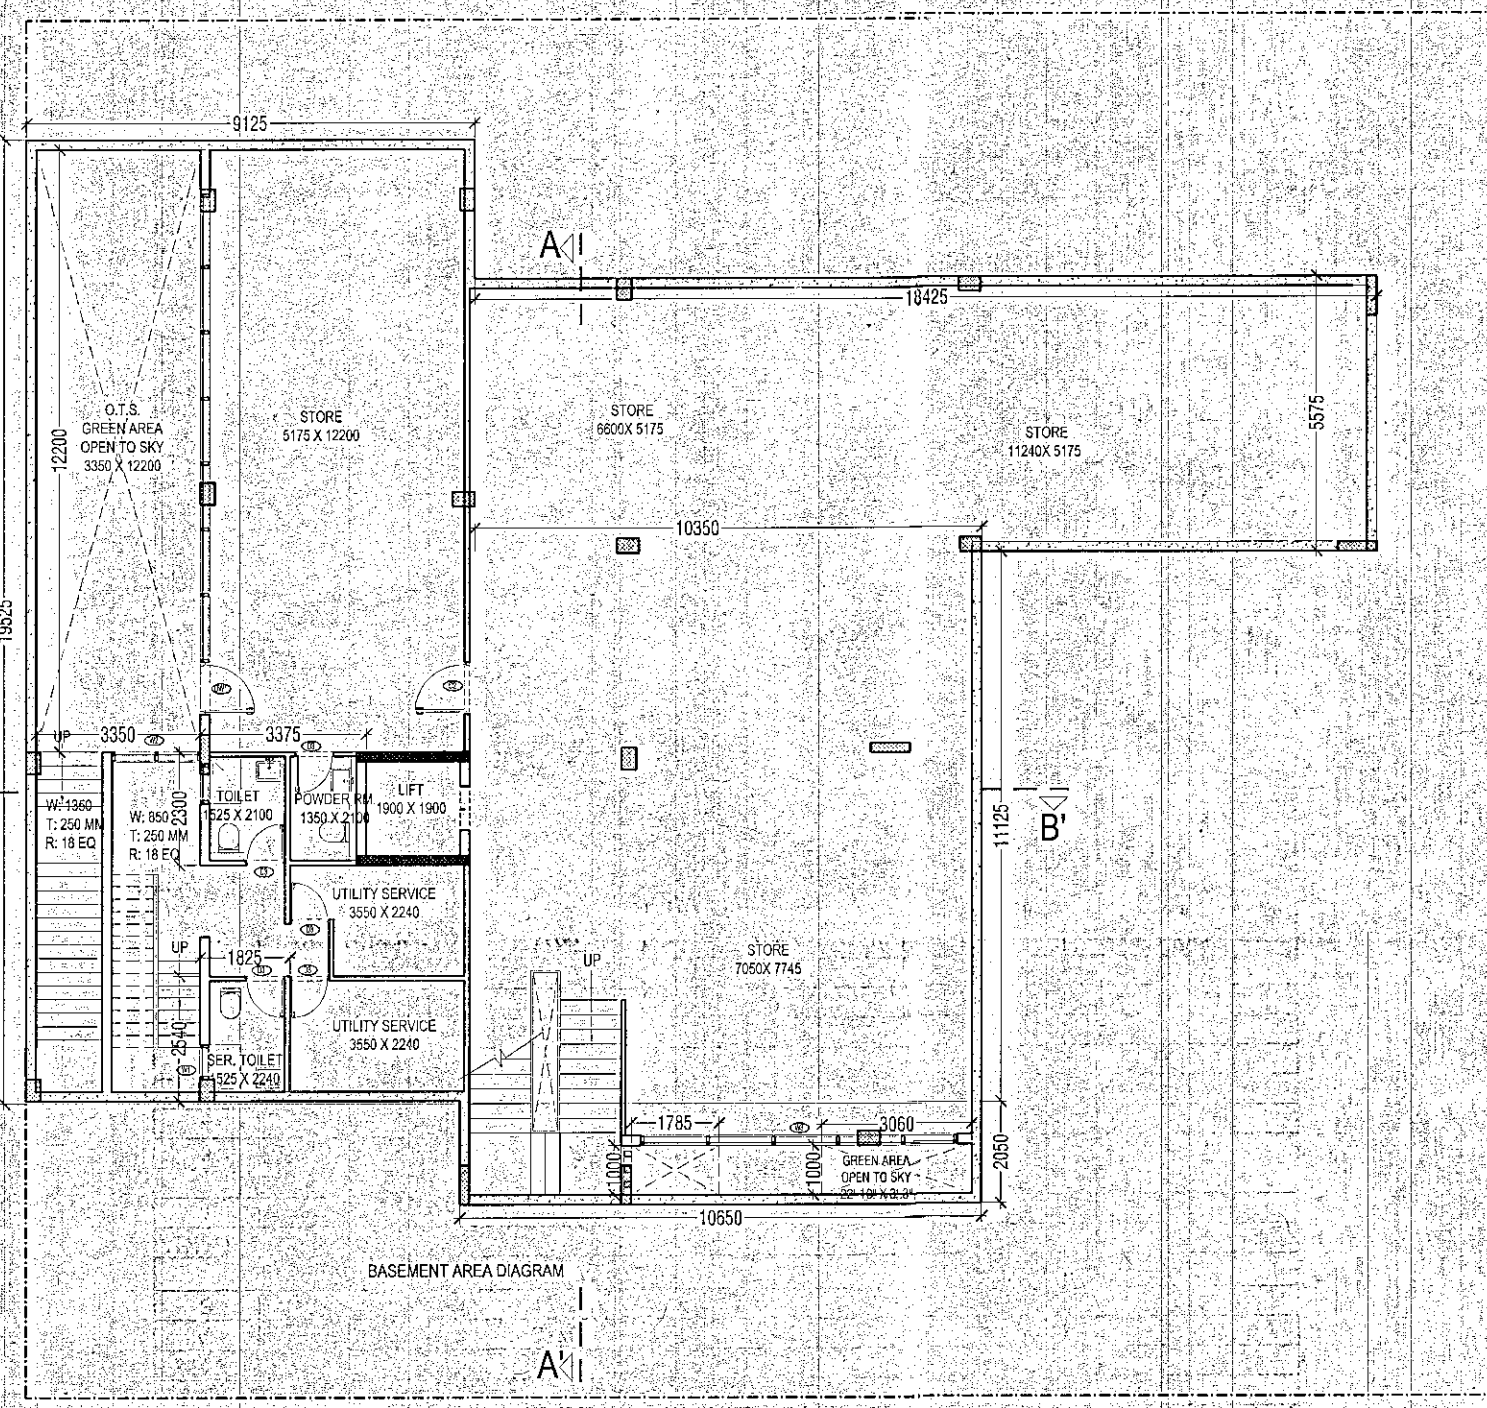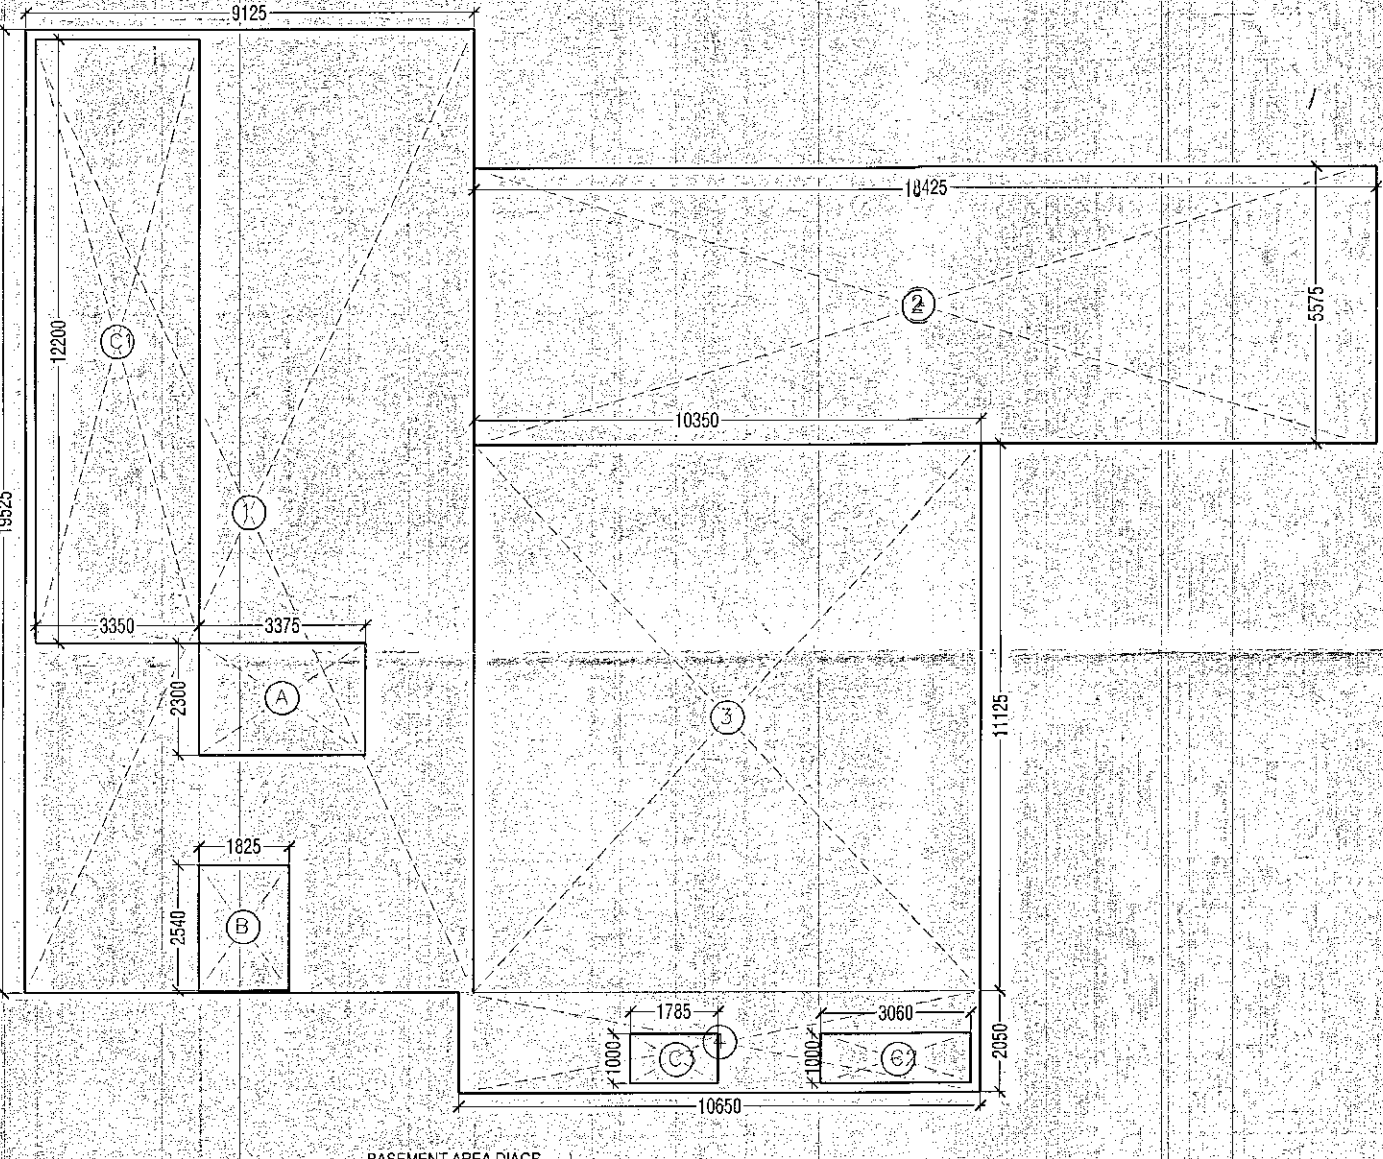

BASEMENT F.A.R AREA					
NO.	TYPE	WIDTH (in mm)	LENGTH (in mm)	Nos.	AREA in SqM
COVERED AREA ON FLOOR					
FAR AREA					
A	RECTANGLE	3375	2300	1	7.763
B	RECTANGLE	1825	2540	1	4.636
TOTAL FAR (A)					12.398
ADDITIONS					
1	RECTANGLE	9125	19525	1	178.166
2	RECTANGLE	18425	5575	1	102.719
3	RECTANGLE	10350	11125	1	115.144
4	RECTANGLE	10650	2050	1	21.833
TOTAL ADDITION (B)					417.945
CUTOUTS					
C1	RECTANGLE	3350	12200	1	40.870
C2	RECTANGLE	3050	1000	1	3.050
C3	RECTANGLE	1785	1000	1	1.785
TOTAL CUTOUTS (C)					45.715
COVERED AREA ON BASEMENT D=B-C					372.230

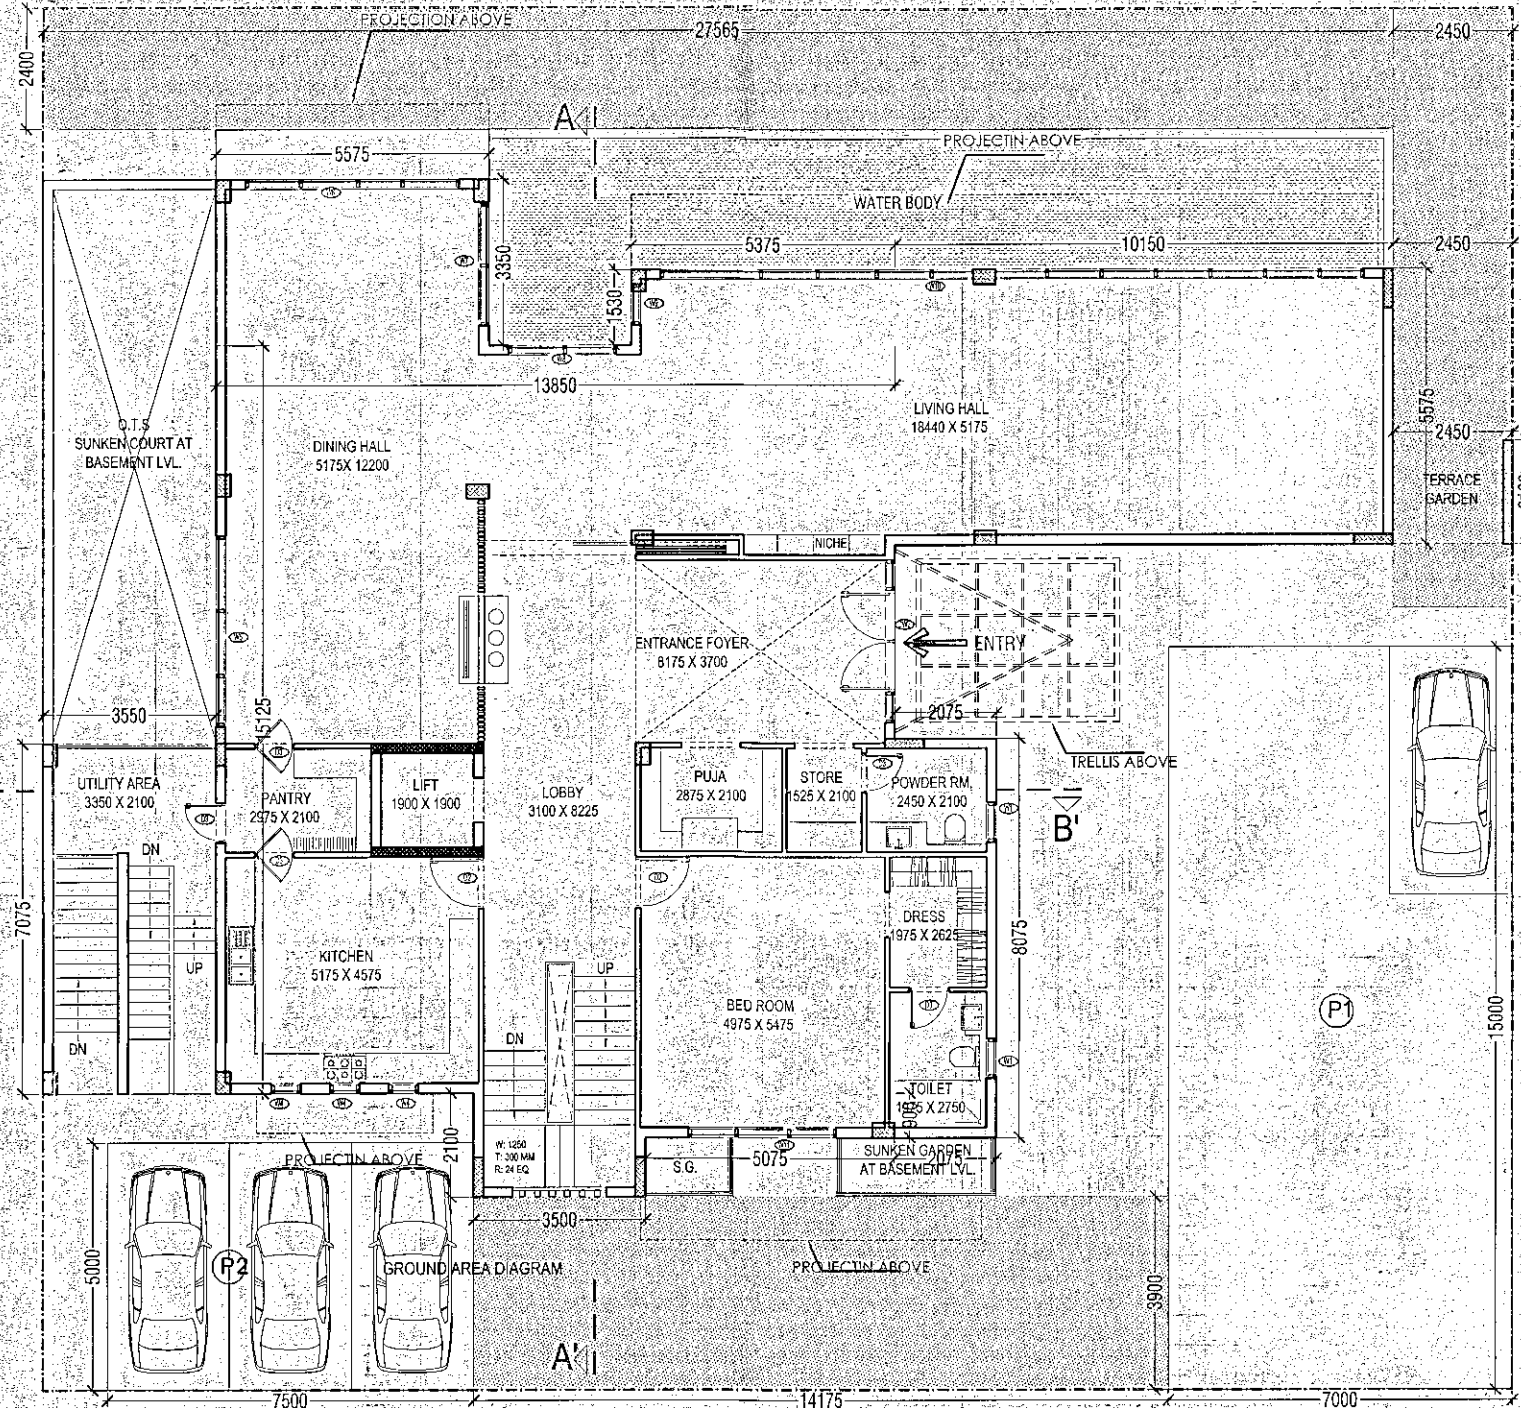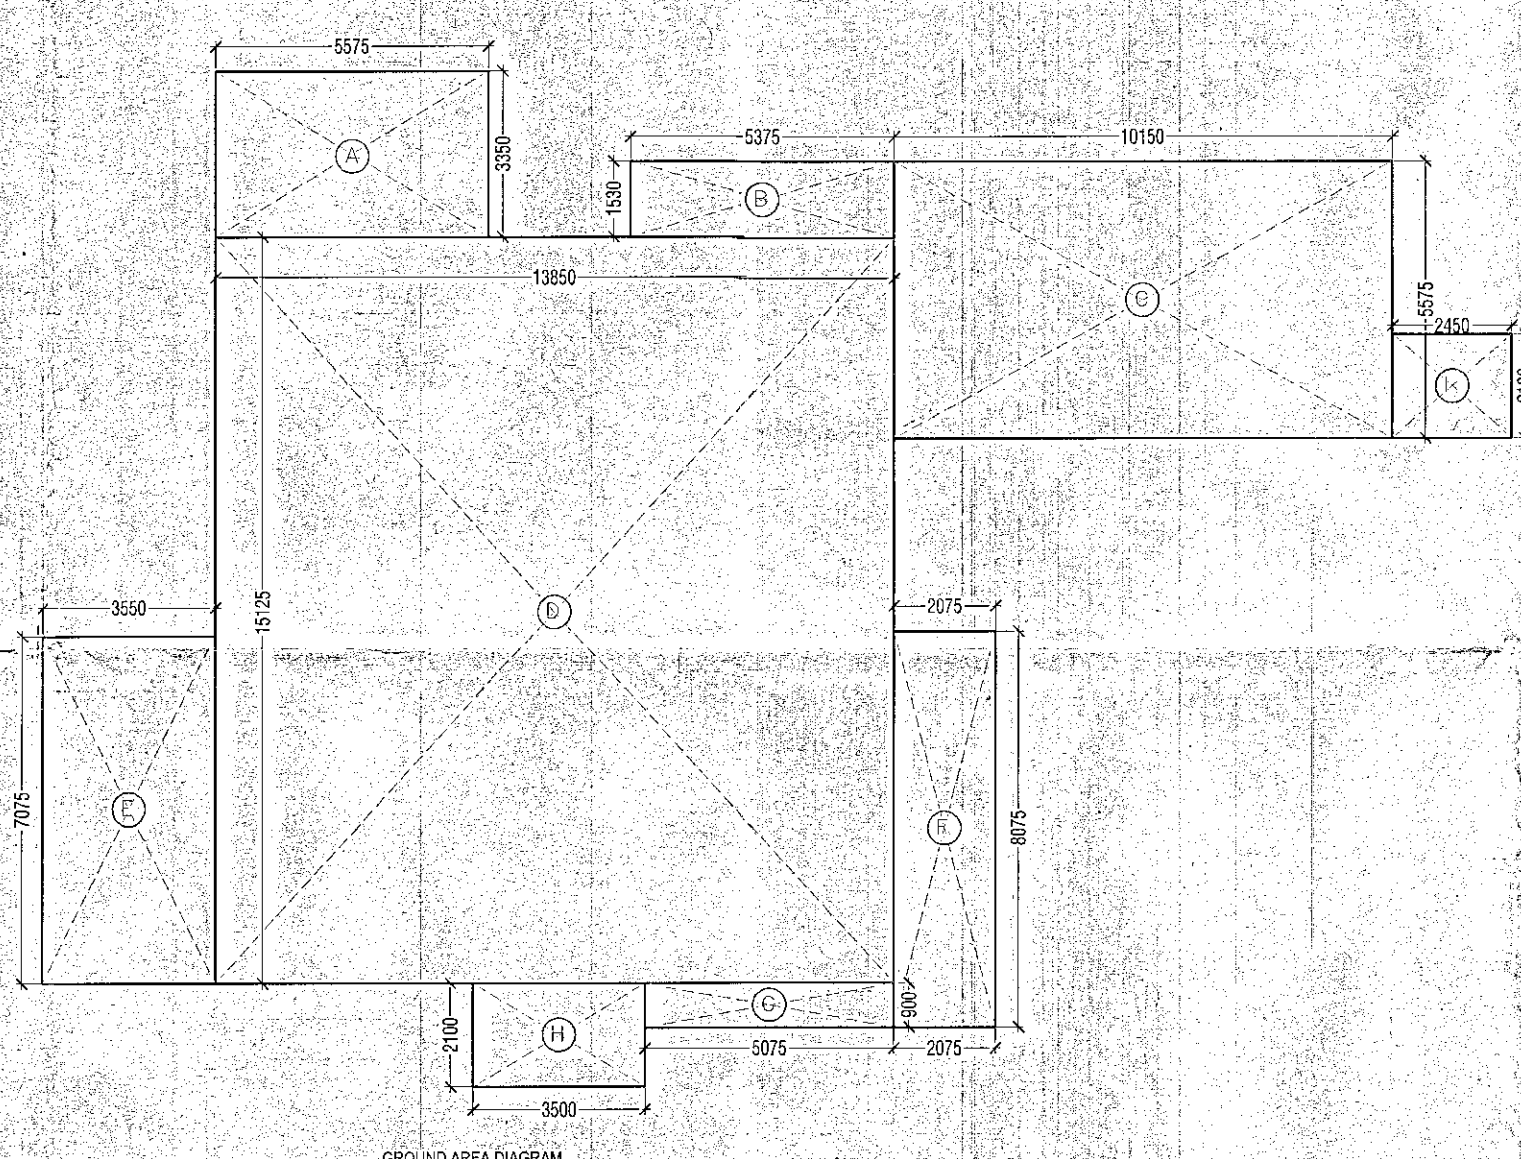

GROUND FLOOR F.A.R AREA					
NO.	TYPE	WIDTH (in mm)	LENGTH (in mm)	Nos.	AREA in SqM
COVERED AREA ON FLOOR					
ADDITIONS					
A	RECTANGLE	5575	3350	1	18.676
B	RECTANGLE	5375	1530	1	8.224
C	RECTANGLE	10150	5575	1	56.586
D	RECTANGLE	13850	15125	1	209.481
E	RECTANGLE	3550	7075	1	25.116
G	RECTANGLE	5075	900	1	4.568
H	RECTANGLE	3500	2100	1	7.350
I	RECTANGLE	2100	2450	1	5.145
TOTAL ADDITIONS (A)					351.902
F.A.R AREA ON GROUND FLOOR (C) =					351.902

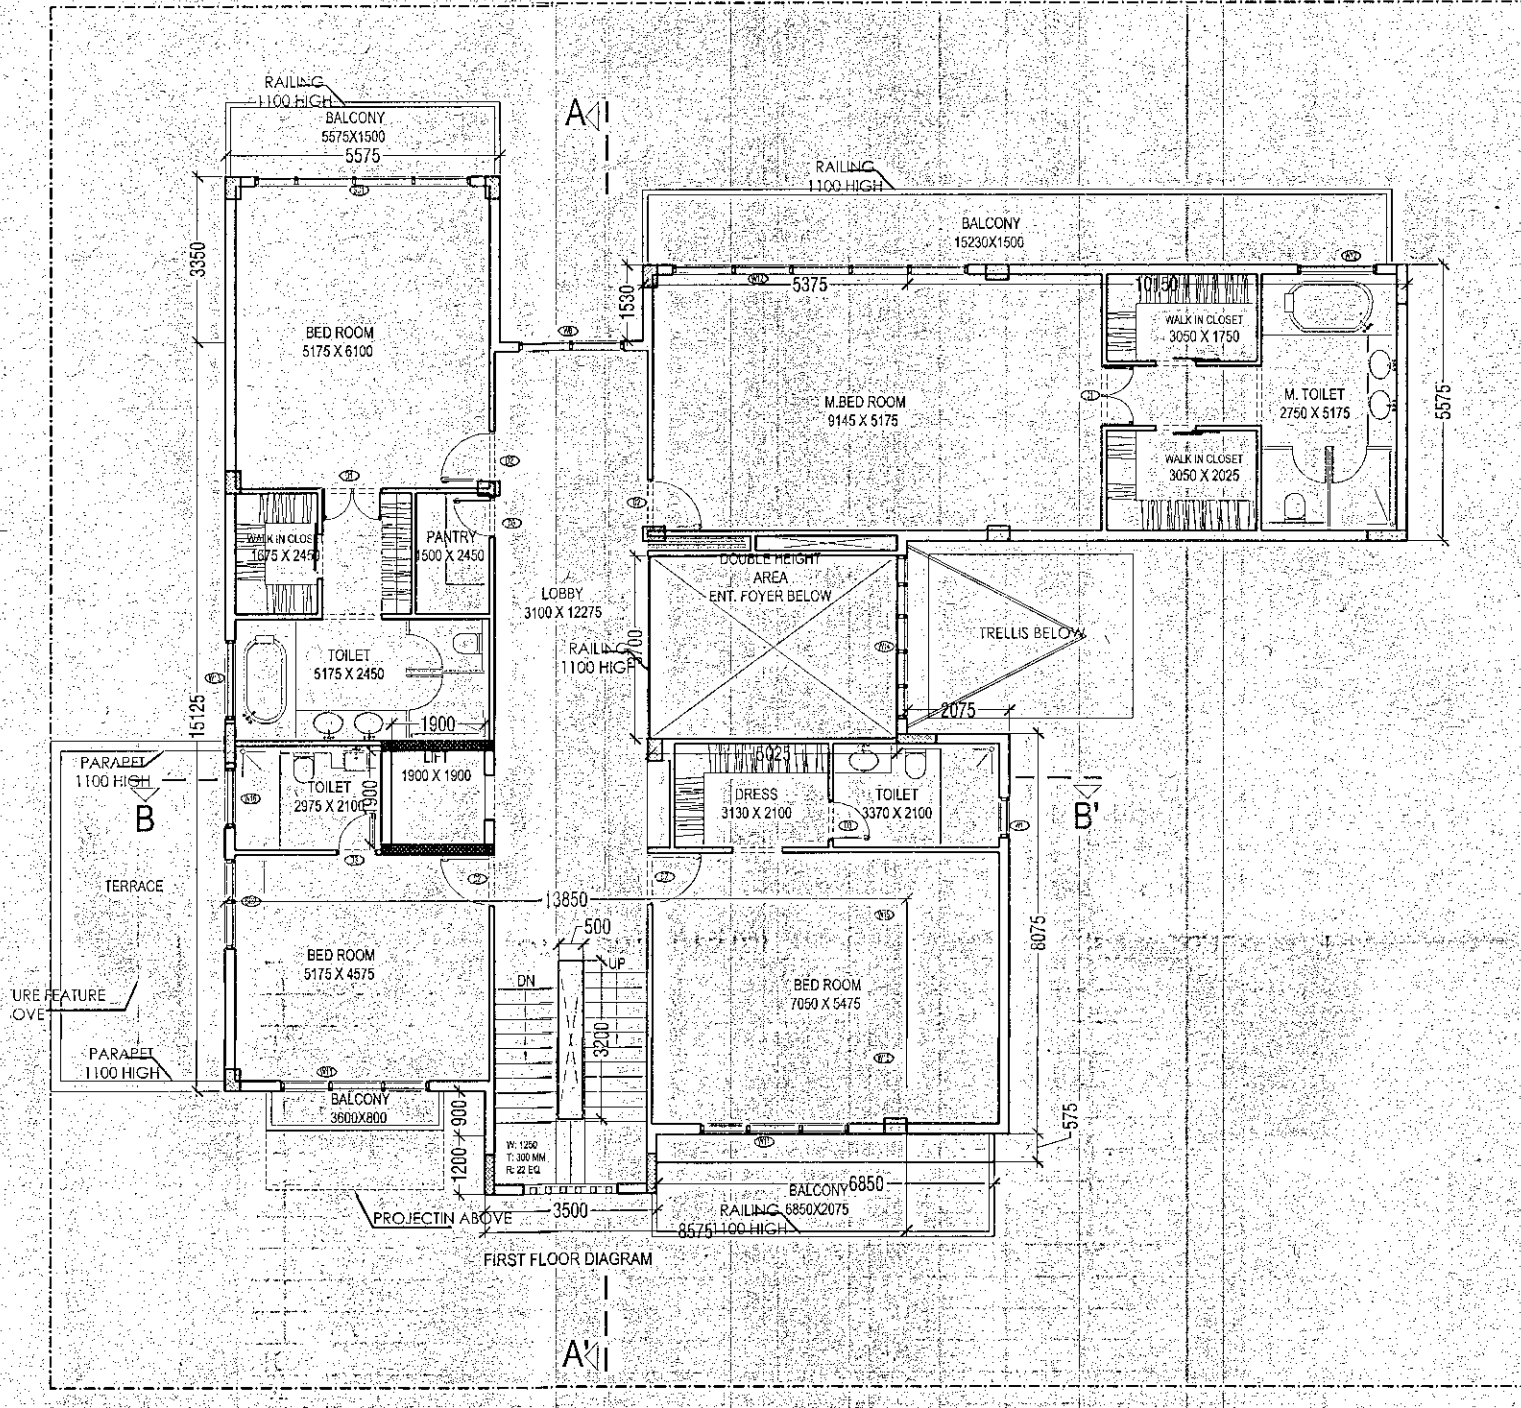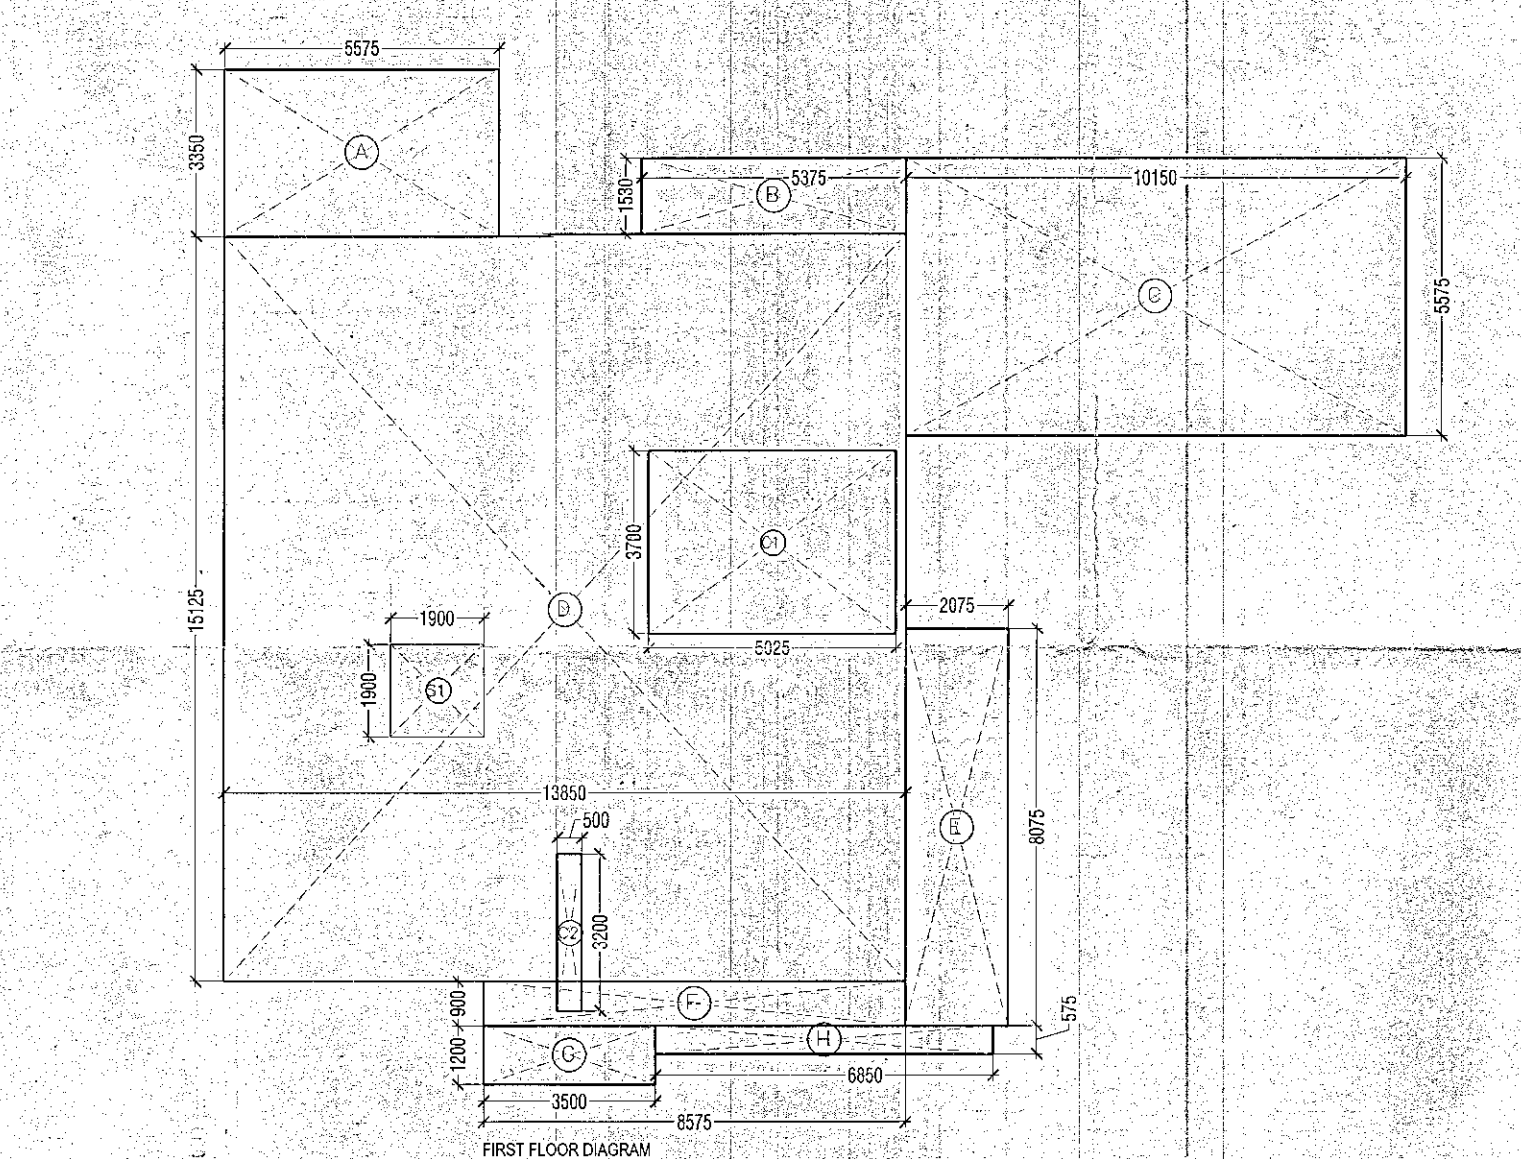

FIRST FLOOR F.A.R AREA					
NO.	TYPE	WIDTH (in mm)	LENGTH (in mm)	Nos.	AREA in SqM
COVERED AREA ON FLOOR					
ADDITIONS					
A	RECTANGLE	5575	3350	1	18.676
B	RECTANGLE	5375	1530	1	8.224
C	RECTANGLE	10150	5575	1	56.586
D	RECTANGLE	13850	15125	1	209.481
G	RECTANGLE	3500	1200	1	4.200
H	RECTANGLE	6850	575	1	3.939
TOTAL ADDITIONS (A)					325.579
CUTOUTS					
C1	RECTANGLE	5025	3700	1	18.593
TOTAL CUTOUTS (B)					20.193
SERVICE AREA					
S1	RECTANGLE	1900	1900	1	3.610
TOTAL SERVICE AREA (C)					16.583
F.A.R AREA ON FIRST FLOOR (C) = A+(B+C)					288.804

