
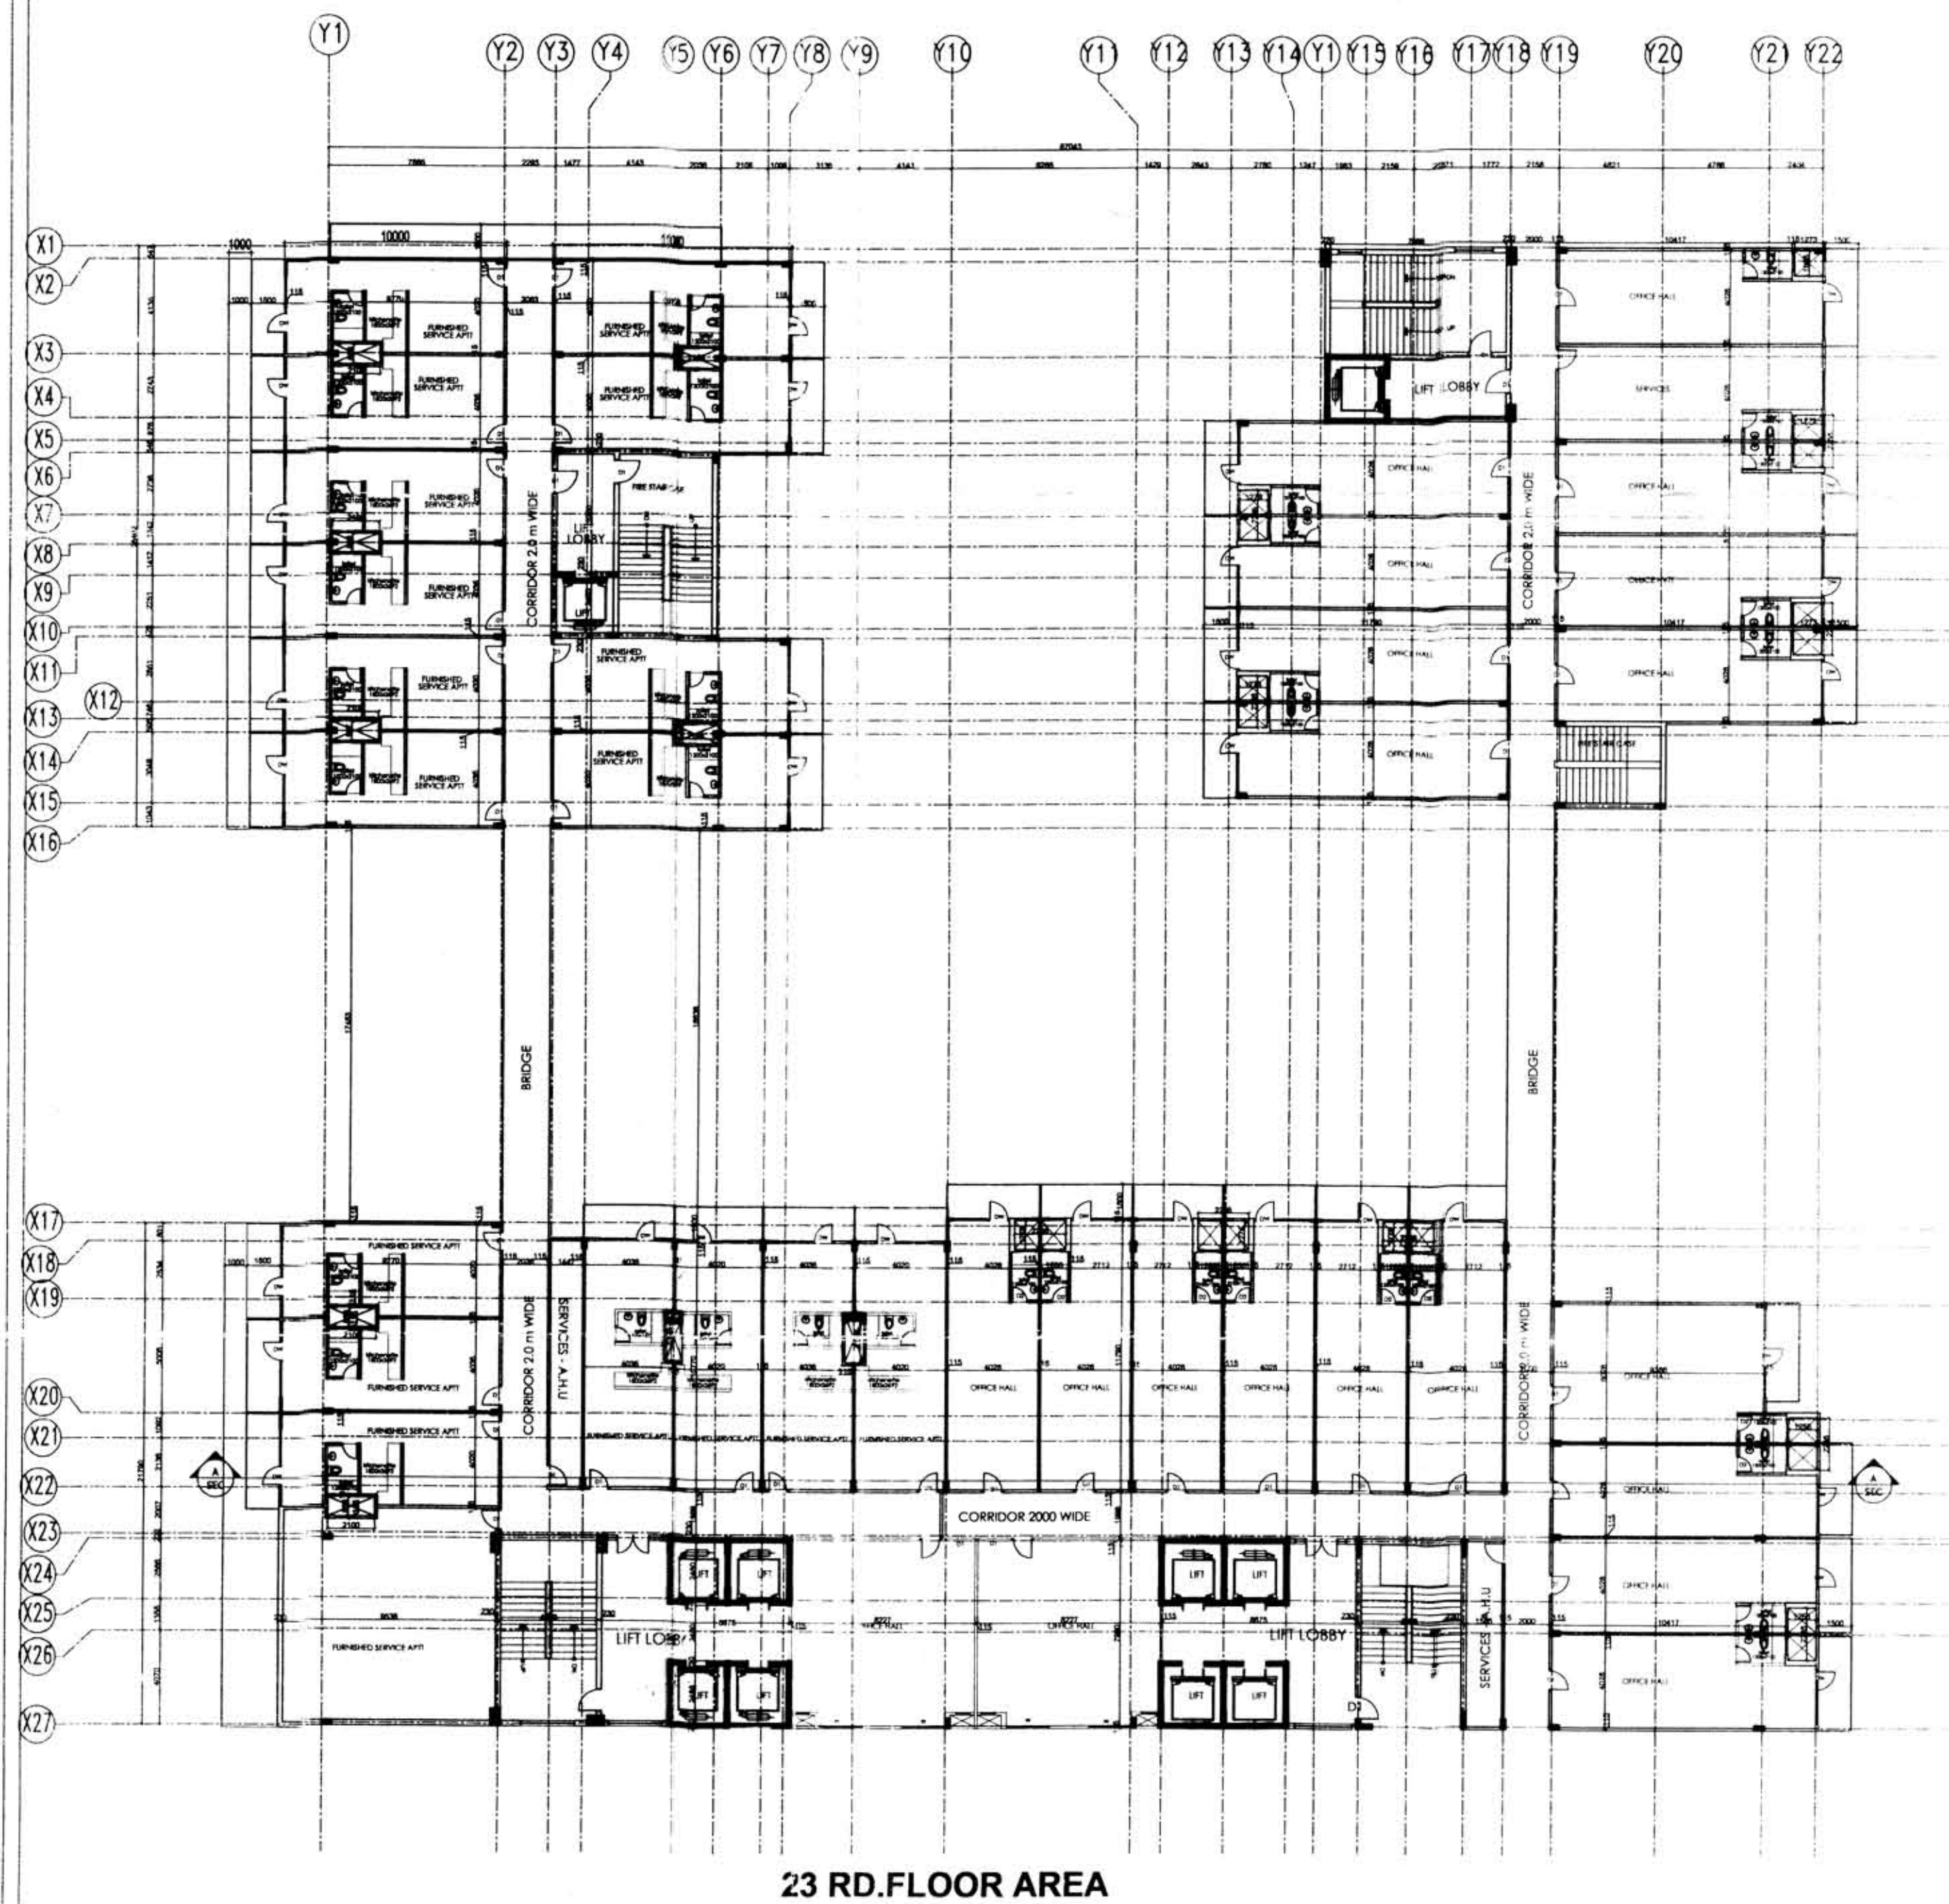


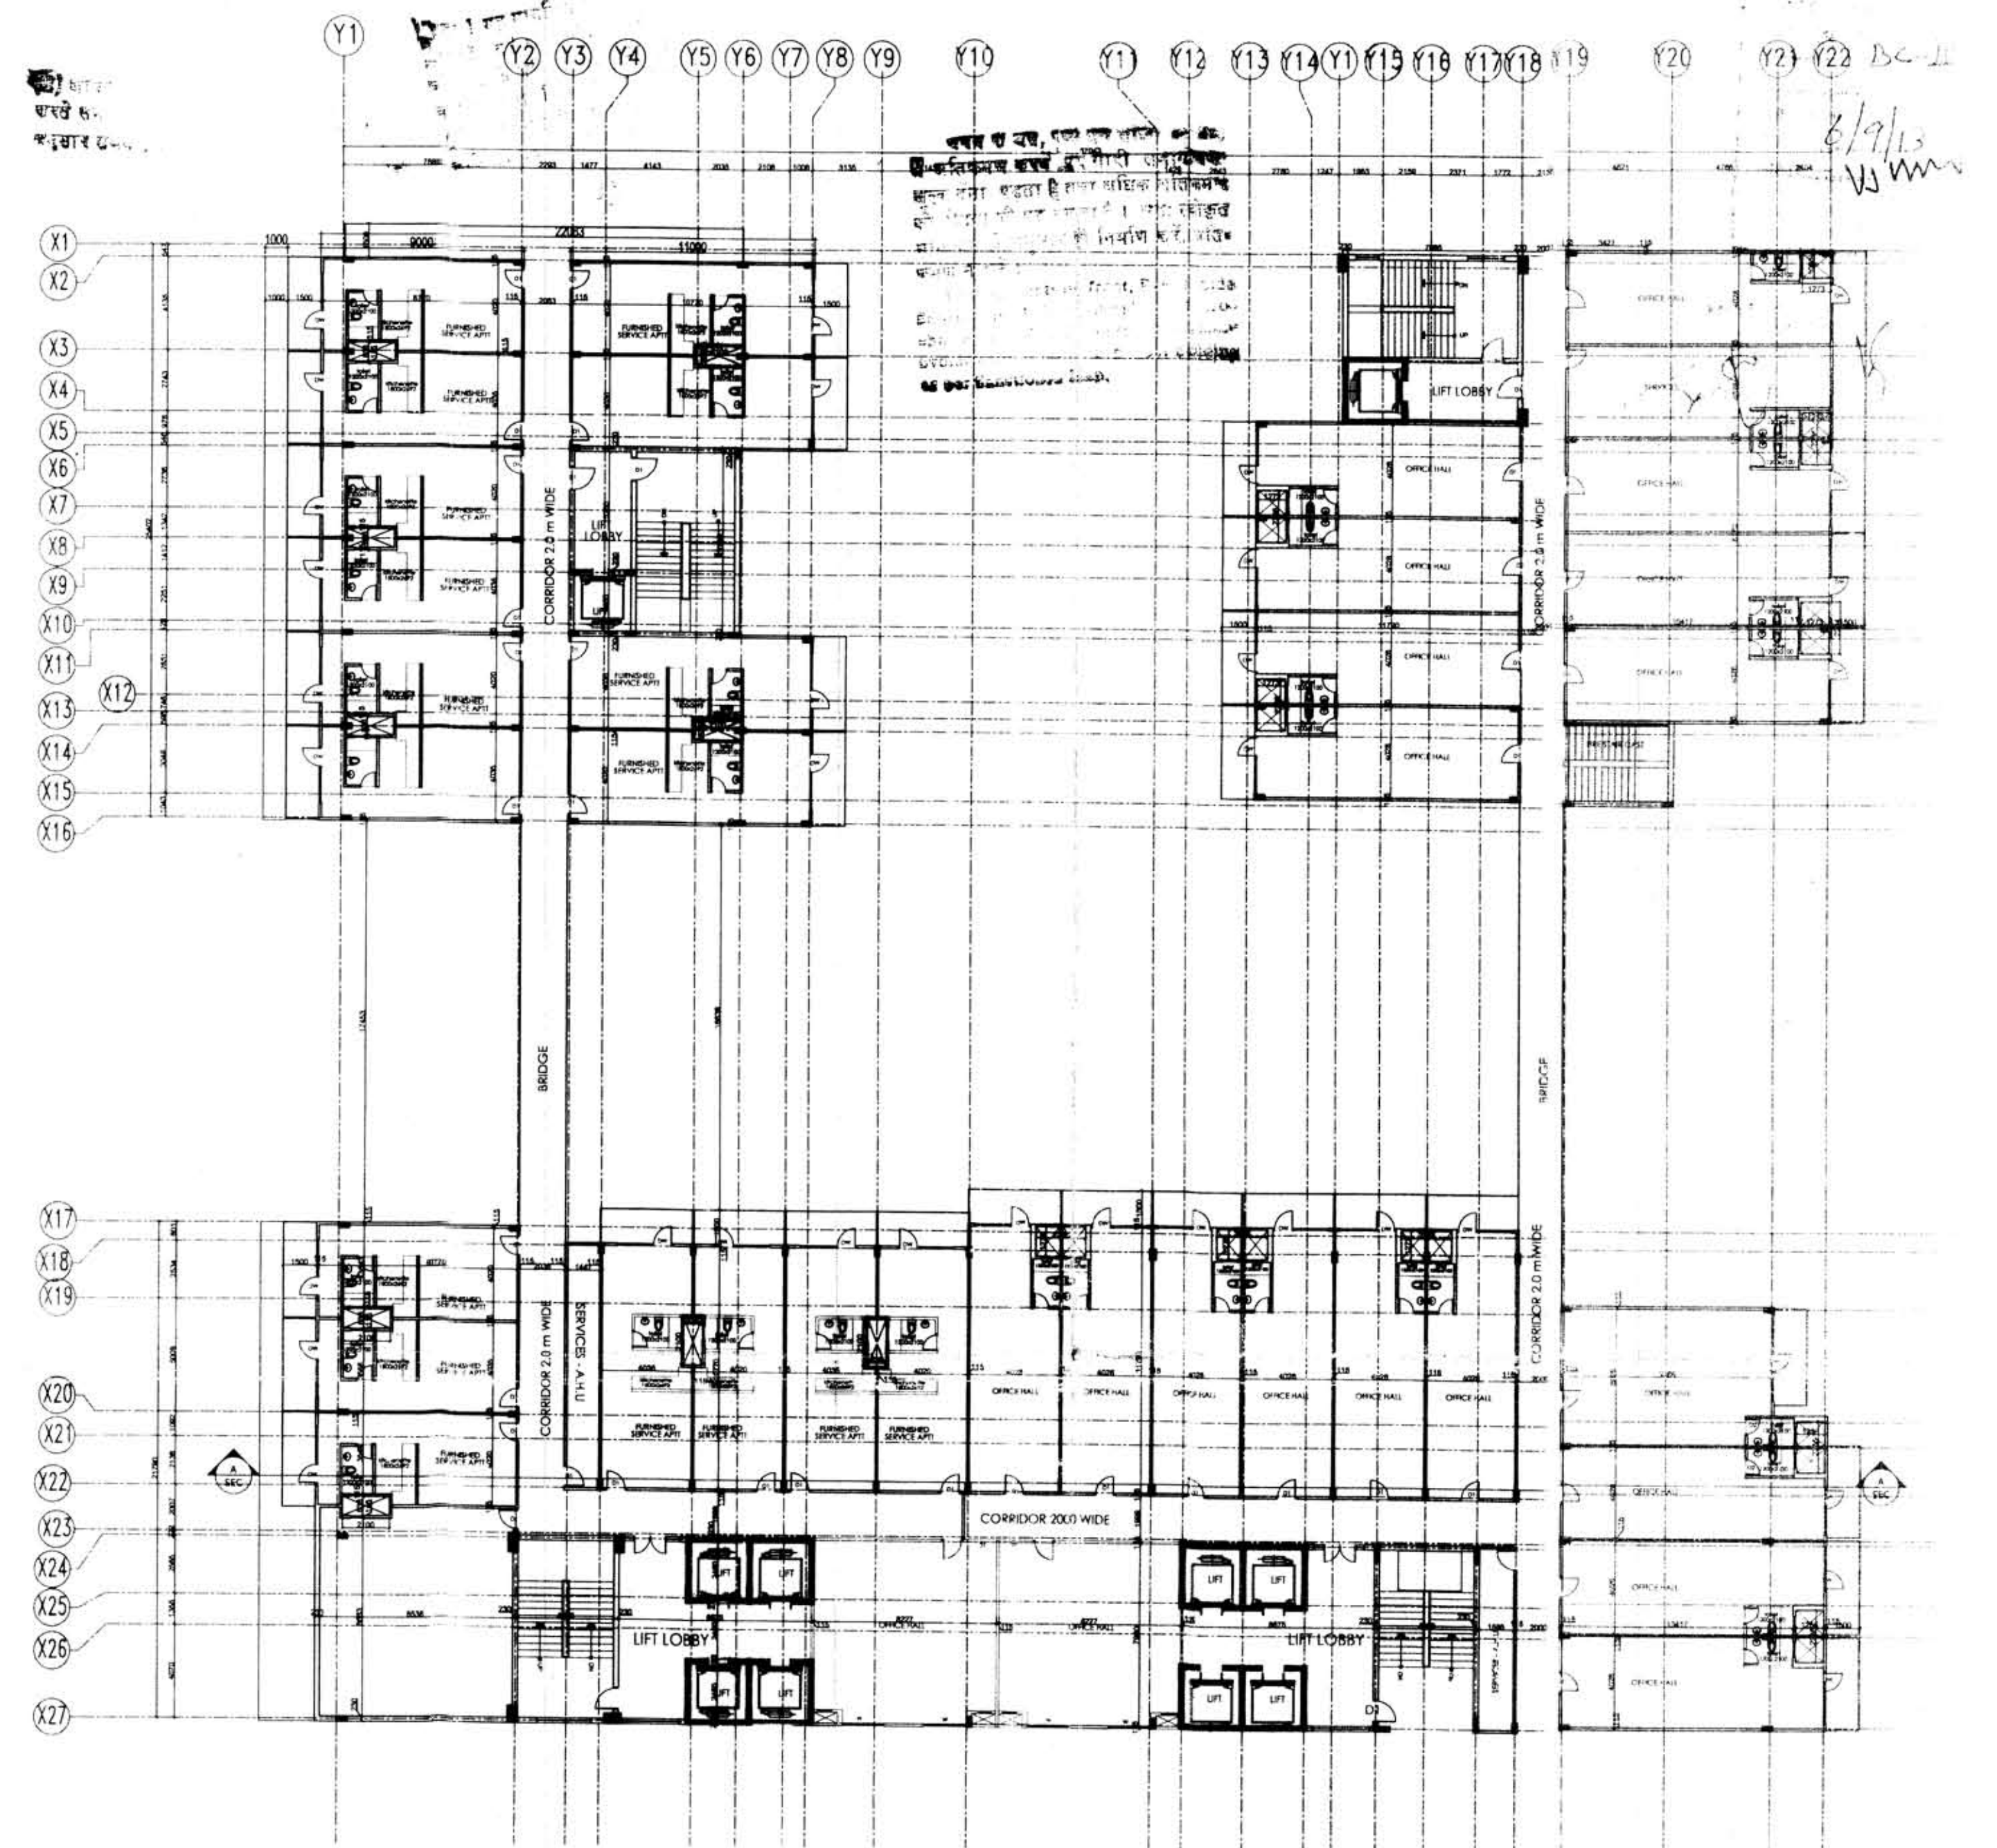

DOOR & WINDOW SCHEDULE

TYPE	SIZE	TYPE	SIZE
D	1500 x 2400	W1	1500 x 2100
D1	1000 x 2400	W2	1350 x 1350
D2	900 x 2400	W3	750 x 900
D3	750 x 2400	W4	600 x 900
DW1	2600 x 2400/2100	W5	1800 x 1500
DW2	1575 x 2400/2100	W6	1200 x 1500
DW3	1480+1780 x 2400/2100	FCD	1200 x 2400
DW4	2545+855 x 2400/2100		
DW5	1525 x 2400/2100		
DW6	2035 x 2400/2100		

CLIENT'S SIGNATURE		For Aims Sanya Developers Pvt. Ltd.	
ARCHITECT'S SIGNATURE		Ravi GANDHI ARCHITECT No. CA/91/13852	
PROJECT:-			
PROPOSED:-			
THE TEMPEAN AT PLOT No.- C-171/1, SEC-15, NOIDA FOR AIMS SANYA GROUP			
PURPOSE	LOCAL AUTHORITY SUBMISSION	ISSUED	
STATUS		SUBMISSION DRAWING	
DRN.		SCALE: 1:100	
CHKD.		DATE	
APPVD.			
		C-10, SECTOR-3, NOIDA-201301 (NCR DELHI) INDIA TEL: +91 120 488 1000 FAX: +91 120 488 1000 dfaconsultants@gmail.com	