PRODUCED BY AN AUTODESK EDUCATIONAL PRODUCT

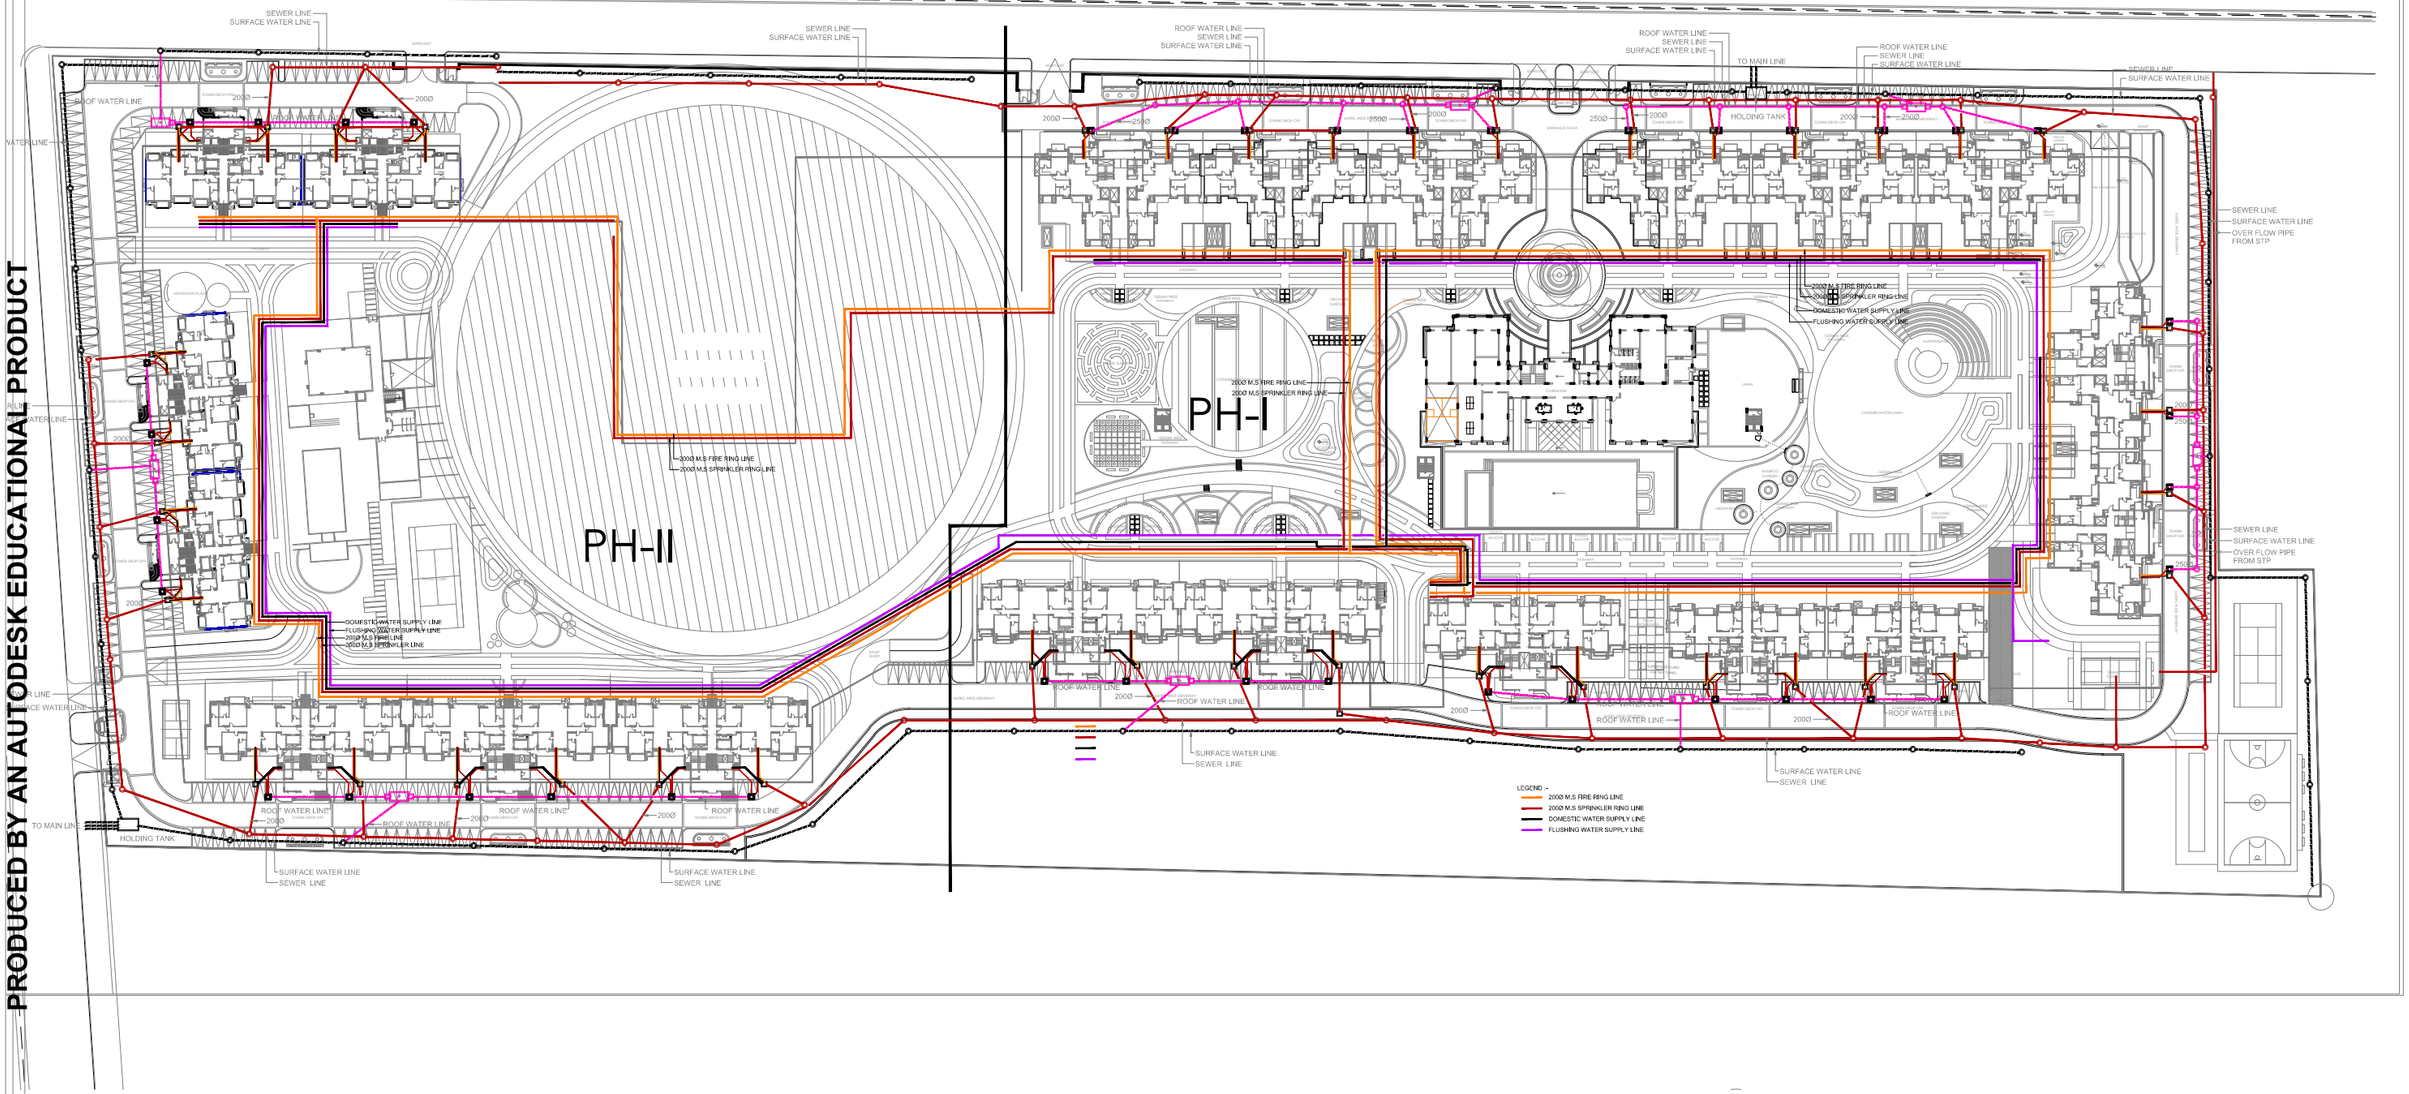


PROJECT
LE GRANDIOSE

WATER SUPPLY LAYOUT

PRODUCED BY AN AUTODESK EDUCATIONAL PRODUCT