



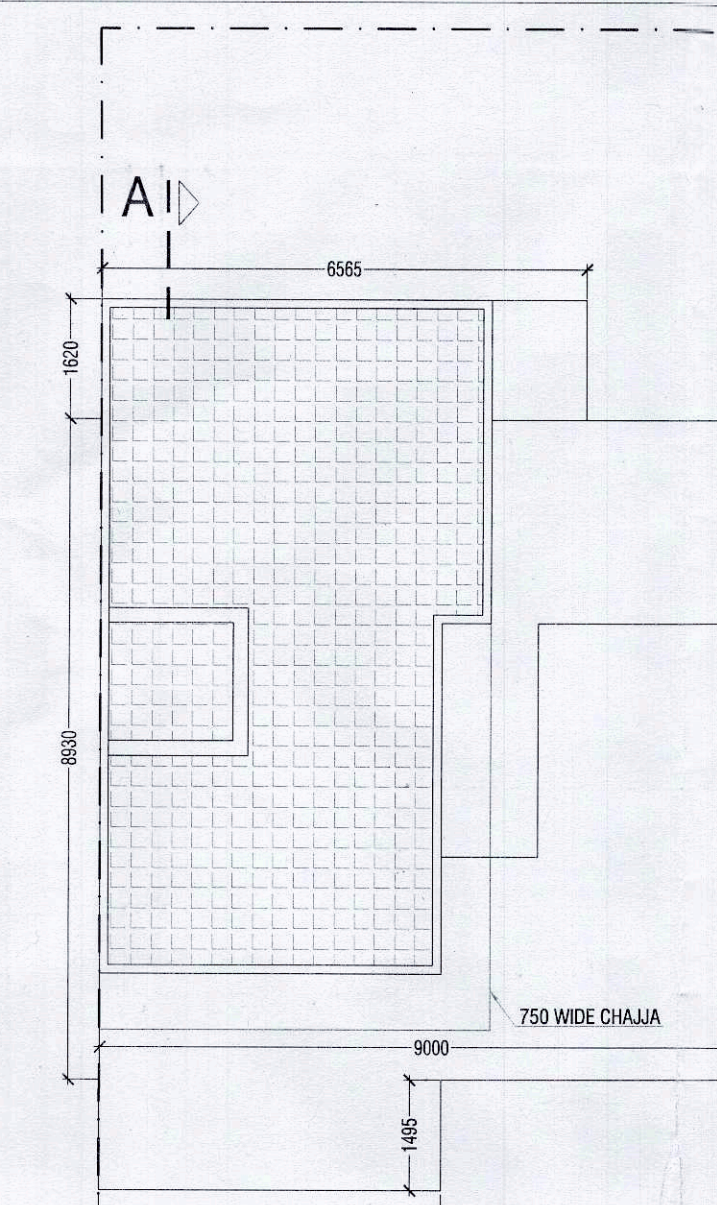


TERRACE PLAN

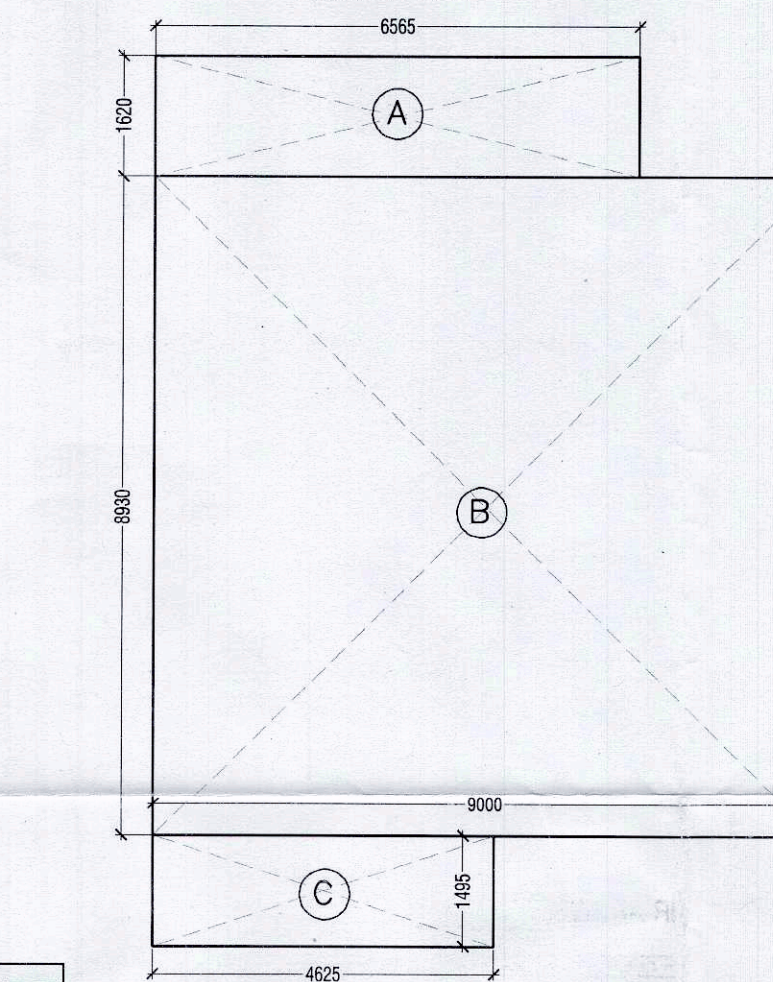

GROUND COVERAGE AREA DIAGRAM

GROUND COVERAGE – VILLA V5 (220 SQ. YARD)					
NO.	TYPE	WIDTH (in mm)	LENGTH (in mm)	Nos.	AREA IN SqM
COVERED AREA ON FLOOR ADDITIONS					
A	RECTANGLE	6566	1620	1	10.635
B	RECTANGLE	9000	8930	1	80.370
C	RECTANGLE	4625	1495	1	6.914
TOTAL ADDITIONS (A)					97.919
TOTAL GROUND COVERAGE (B) = A					97.919

OPENING SCHEDULE					
SNO.	NOMENCLATURE	WIDTH	HEIGHT	CILL.	LINTEL
1	SD1	2235	2450	00	2450
2	SD2	2500	2450	00	2450
3	SD3	1865	2450	00	2450
4	D1	800	2150	00	2150
5	D2	900	2150	00	2150
6	D3	1050	2150	00	2150
7	D4	1250	2150	00	2150
8	W1	600	1350	1050	2400
9	W2	890	2050	350	2400
10	W3	1365	2050	350	2400
11	W4	1935	1350	1050	2400
12	W5	2335	2050	350	2400
13	W6	2335	2050	350	2400
14	G1	1735	2650	00	2650
15	G2	1185	2650	00	2650
14	DW1	1465	2650	00	2650

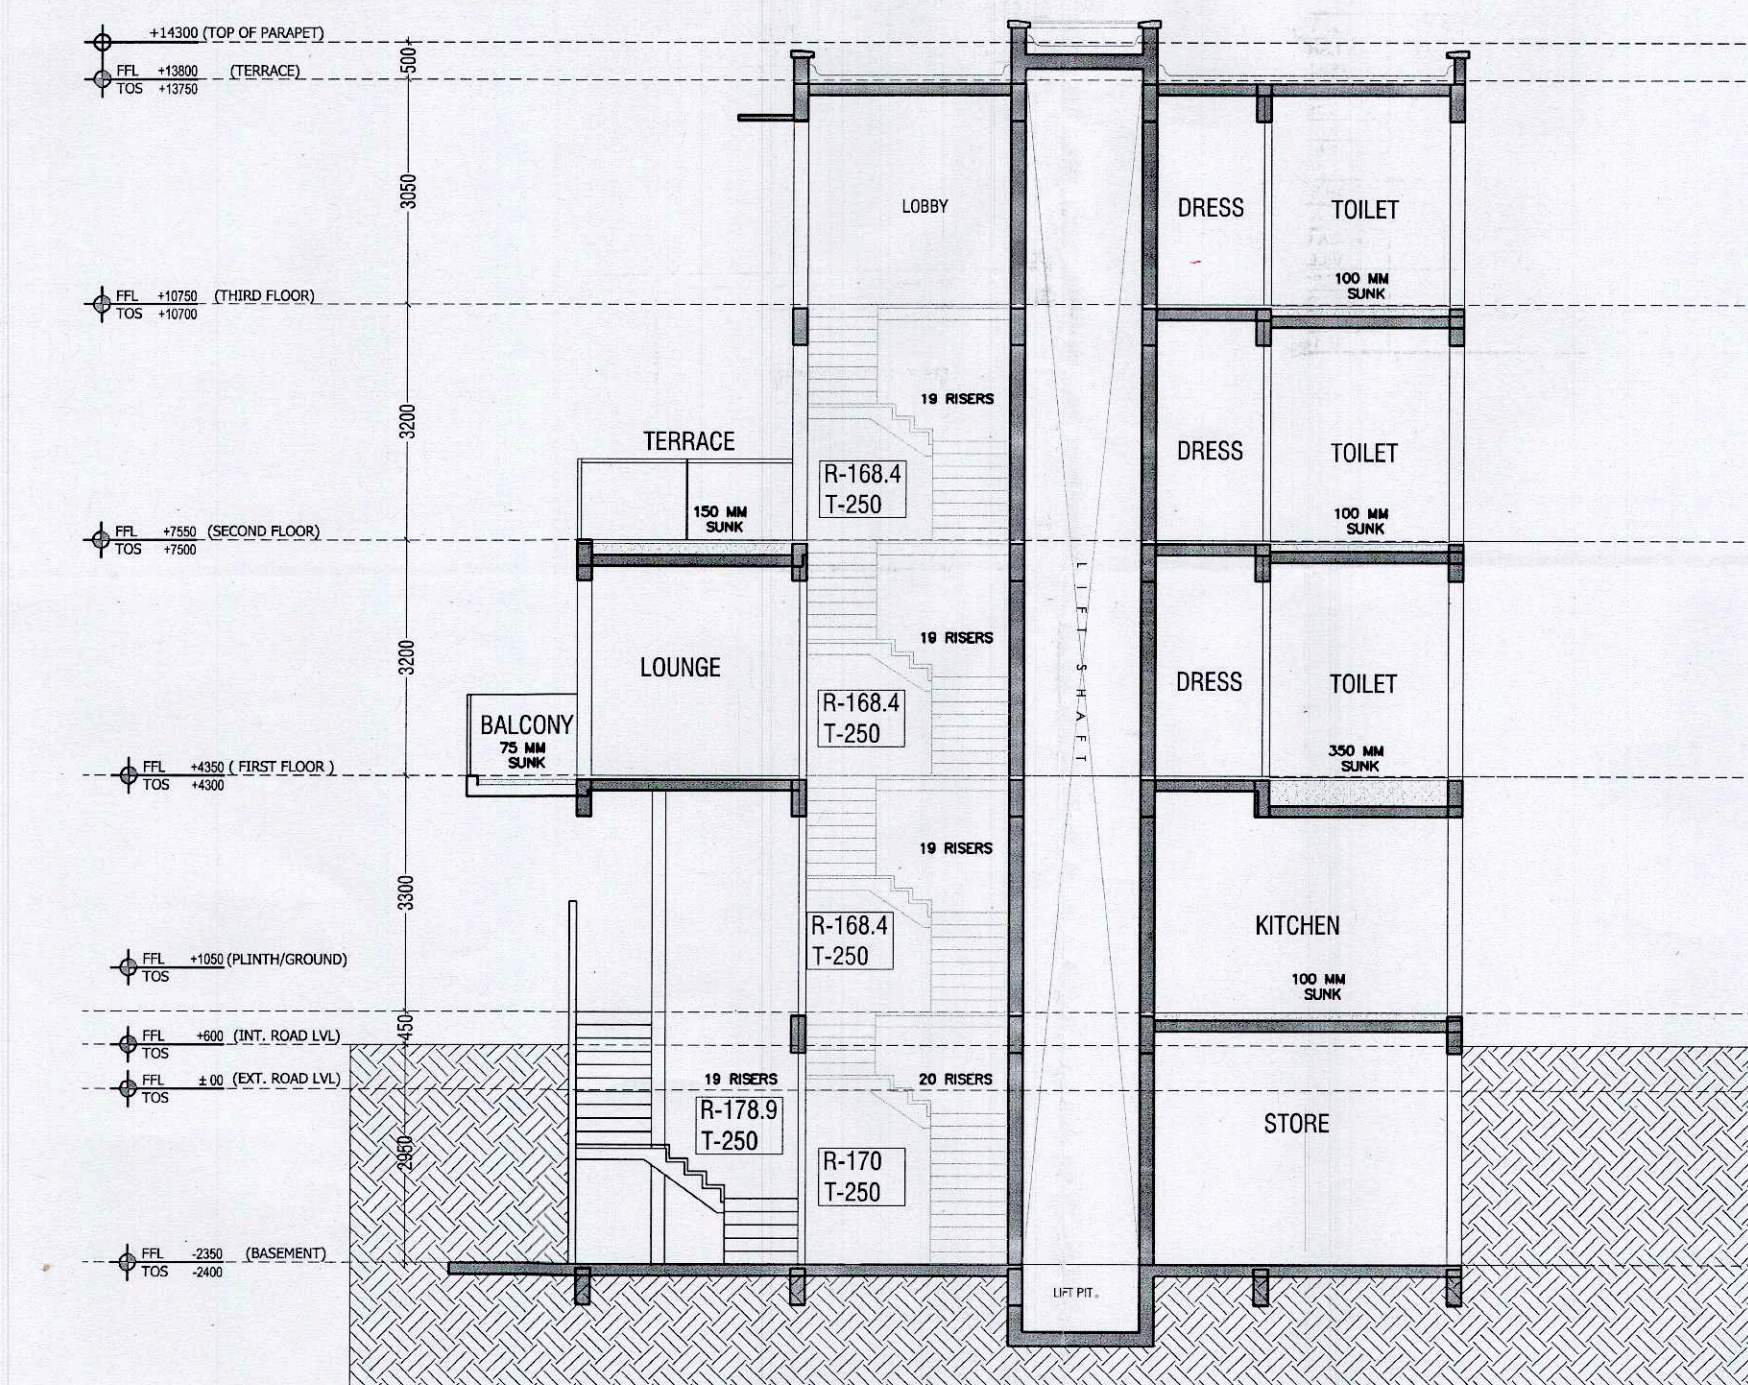

SECTION A-A

TOTAL NUMBER = 5

[illegible]

Gen. Manager
(Plg) **Authorised Signatory**

M/S AR Landcraft LLP

Consummate Engineering Services (P) Ltd.
Noida Office : B - 67, Sector - 67, Noida - 201 301
e mail : mail@cespl.in

Architects
ARCOP ASSOCIATES
A-15, PAMPOSH ENCLAVE
New Delhi-110 048

PROPOSED RECREATIONAL
ENTERTAINMENT PARK AT PLOT
NO. REP.1 SECTOR - 27 GREATER
NOIDA,(U.P.) BELONGING TO M/S A
R LANDCRAFT LLP

VILLA V5 (220SQ.YD.) PLANS, ELEVATIONS,
SECTIONS & AREA CHART(TYPE-1)

Drawing No.

A-12

Revisions

0			
---	--	--	--