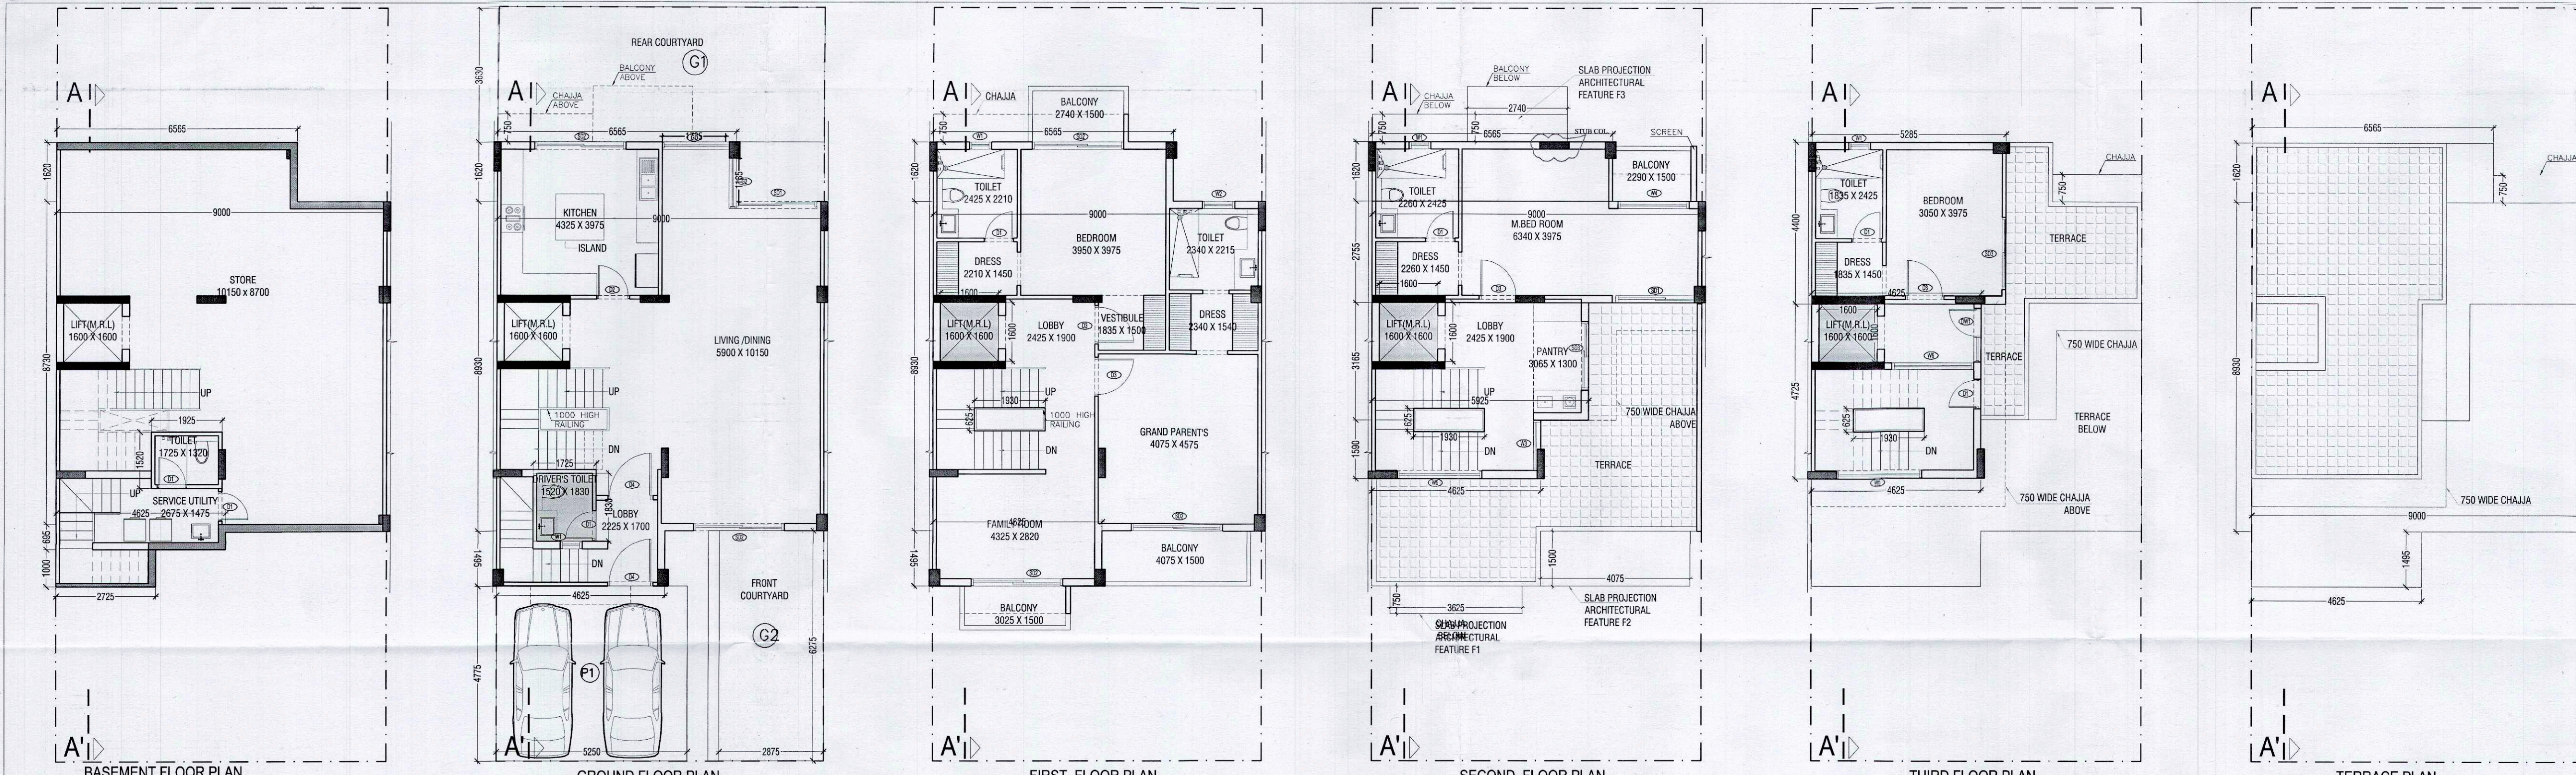


BASEMENT AREA - VILLA V4 (220 SQ. YARD)				
NO.	TYPE	WIDTH (in mm)	LENGTH (in mm)	AREA in SqM
1	RECTANGLE	1925	1520	2.926
2	RECTANGLE	4625	695	3.214
3	RECTANGLE	9000	8730	78.070
4	RECTANGLE	6565	1620	10.635
TOTAL ADDITIONS (A)				95.145
COVERED AREA ON BASEMENT (B) = A				95.145


GROUND FLOOR F.A.R AREA - VILLA V4 (220 SQ. YARD)				
NO.	TYPE	WIDTH (in mm)	LENGTH (in mm)	AREA in SqM
1	RECTANGLE	6565	1620	10.635
2	RECTANGLE	9000	8730	78.070
3	RECTANGLE	4625	1495	6.914
TOTAL ADDITIONS (A)				95.619
COVERED AREA ON GROUND FLOOR (B) = A				95.619

FIRST FLOOR F.A.R AREA - VILLA V4 (220 SQ. YARD)				
NO.	TYPE	WIDTH (in mm)	LENGTH (in mm)	AREA in SqM
1	RECTANGLE	1920	625	1.206
2	RECTANGLE	1600	1600	2.560
3	RECTANGLE	4625	1495	6.914
TOTAL ADDITIONS (A)				10.680
COVERED AREA ON FIRST FLOOR (B) = A				10.680

SECOND FLOOR F.A.R AREA - VILLA V4 (220 SQ. YARD)				
NO.	TYPE	WIDTH (in mm)	LENGTH (in mm)	AREA in SqM
1	RECTANGLE	1920	625	1.206
2	RECTANGLE	1600	1600	2.560
3	RECTANGLE	4625	1495	6.914
TOTAL ADDITIONS (A)				10.680
COVERED AREA ON SECOND FLOOR (B) = A				10.680

THIRD FLOOR F.A.R AREA - VILLA V4 (220 SQ. YARD)				
NO.	TYPE	WIDTH (in mm)	LENGTH (in mm)	AREA in SqM
1	RECTANGLE	1920	625	1.206
2	RECTANGLE	1600	1600	2.560
3	RECTANGLE	4625	1495	6.914
TOTAL ADDITIONS (A)				10.680
COVERED AREA ON THIRD FLOOR (B) = A				10.680

GROUND COVERAGE AREA - VILLA V4 (220 SQ. YARD)				
NO.	TYPE	WIDTH (in mm)	LENGTH (in mm)	AREA in SqM
1	RECTANGLE	6565	1620	10.635
2	RECTANGLE	9000	8730	78.070
3	RECTANGLE	4625	1495	6.914
TOTAL ADDITIONS (A)				95.619
TOTAL GROUND COVERAGE (B) = A				95.619

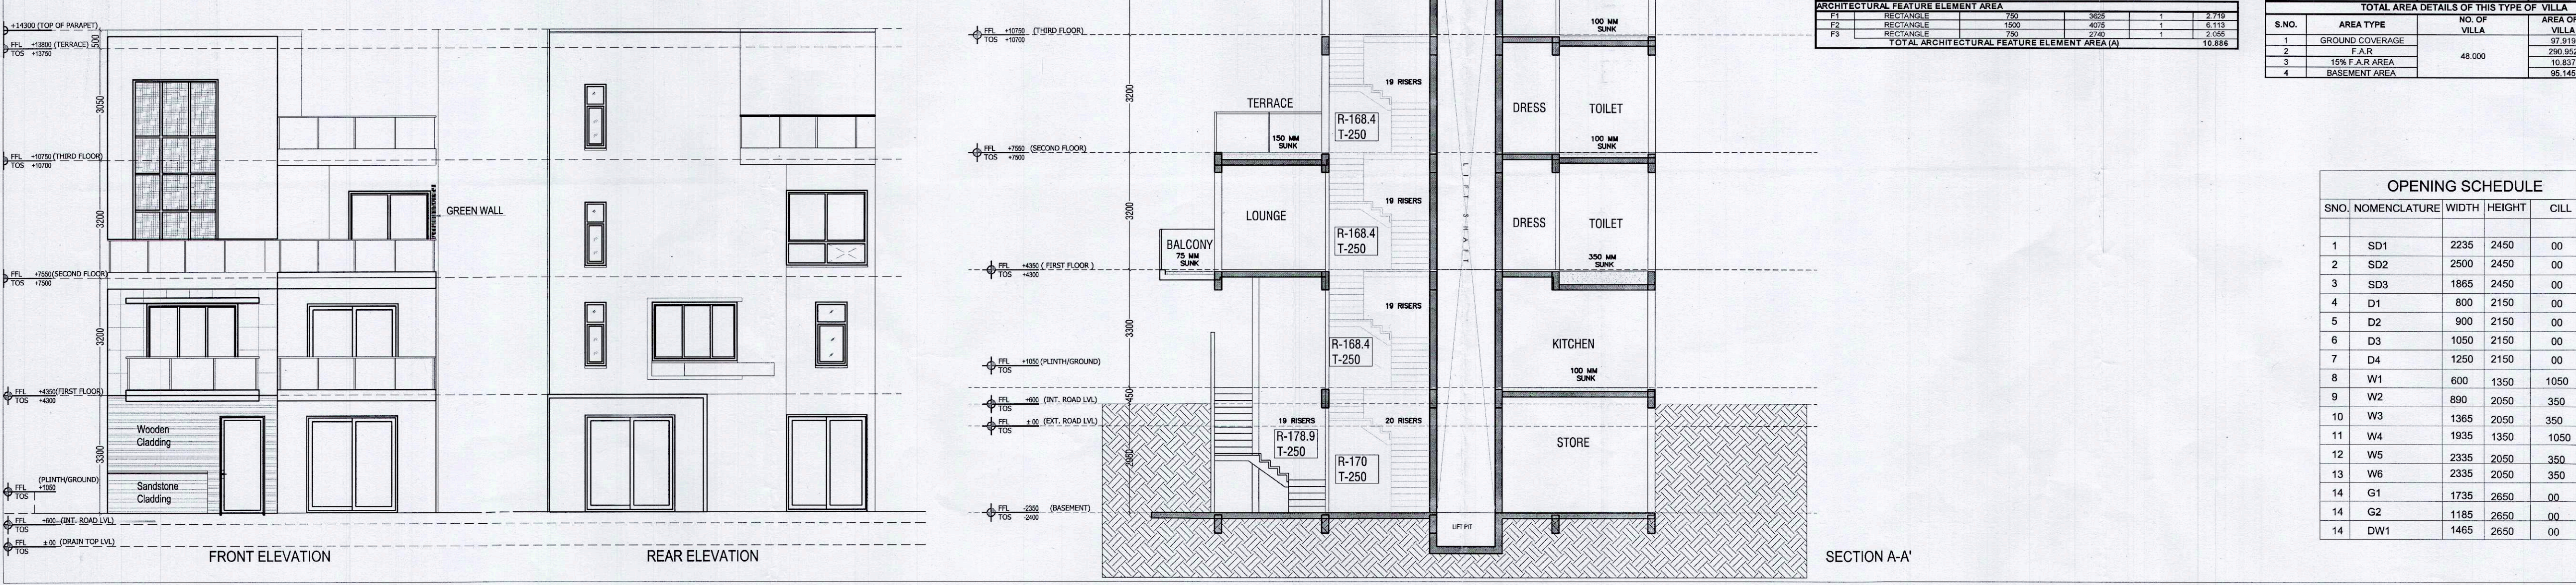

Notes

THIS DRAWING IS APPLICABLE FOR VILLA V4- 2,3,5,7,8,11-20,23,25,26,29-38,41-44, 47-52,55,56,59,61-64,67-69

TOTAL NUMBER = 48

Key Plan

Architects Signature

Labib Alan, Architect

Council of Architecture

Registration No.: CA/2001/27447

Owner's Signature

MSAR Landcraft LLP

S.M. (Plng.)

Services Consultant

Consummate Engineering Services (P) Ltd.

Noida Office : B - 67, Sector - 67, Noida - 201 301

e mail : mail@cespln

Architects

ARCOP ASSOCIATES

A-15, PAMPOSH ENCLAVE

New Delhi-110 048

Project title

PROPOSED RECREATIONAL ENTERTAINMENT PARK AT PLOT NO. REP.1 SECTOR - 27 GREATER NOIDA,(U.P.) BELONGING TO M/S A R LANDCRAFT LLP

Drawing Title

VILLA V5 (220SQ.YD.) PLANS, ELEVATIONS, SECTIONS & AREA CHART(TYPE-3)

Job No.

Drawing No.

A-12B

Drawn

Checked

AASHIMA

LABIB

Date

Scale

Revisions

01.08.2016

1:100

0