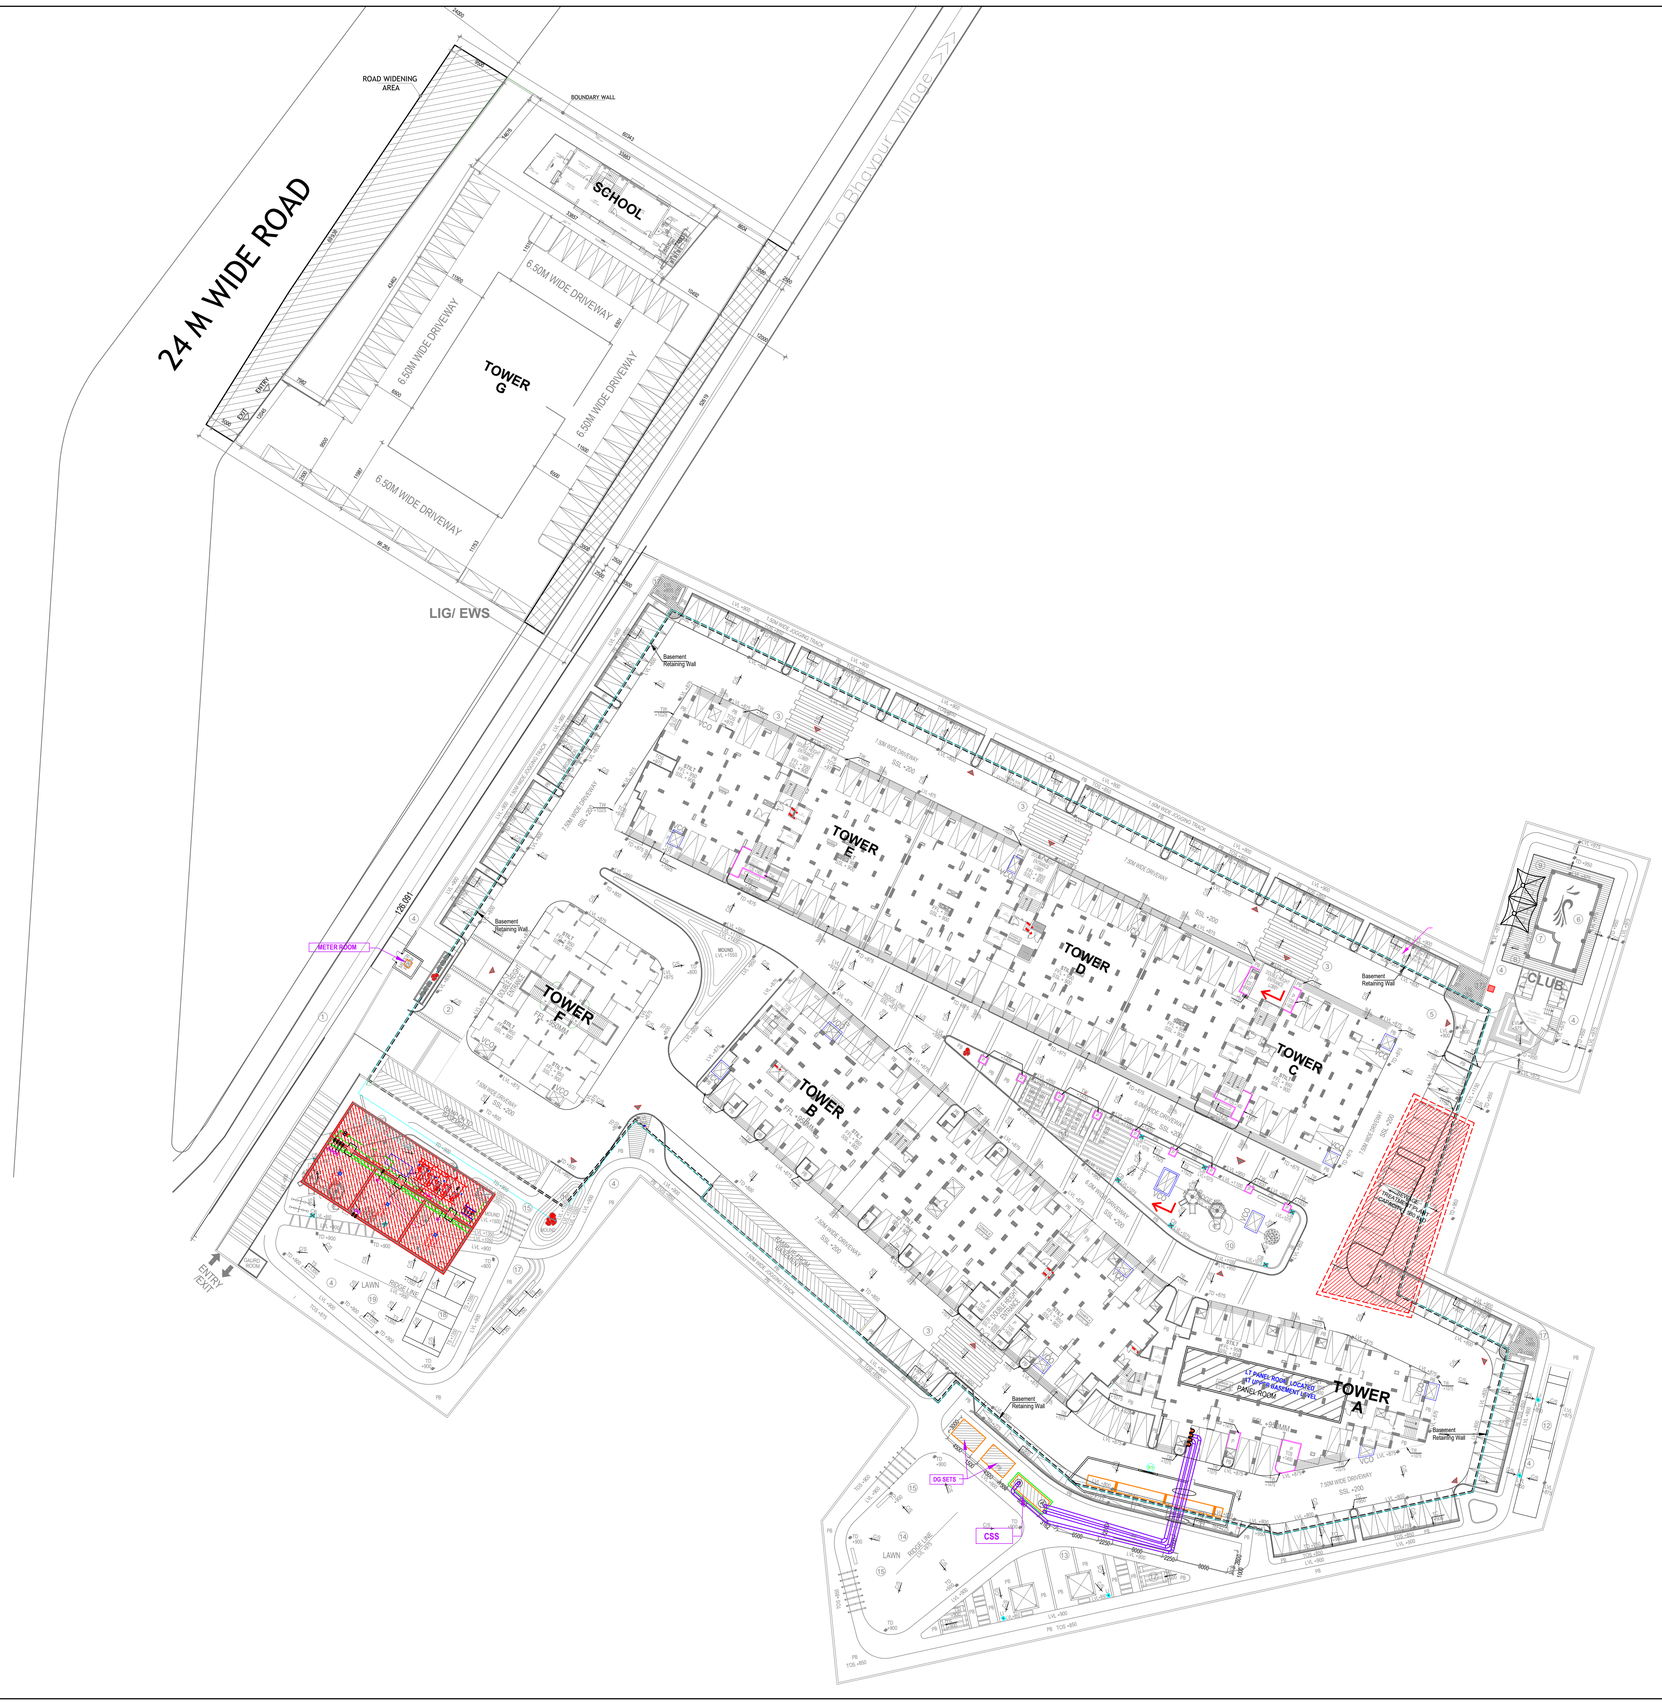

LEGEND :

S. No.	SYMBOL	DESCRIPTION
1.	C.P.	CATCH PIT
2.		UNDER GROUND PIPE DRAIN
3.		BASEMENT RETAINING WALL
4.		RAIN WATER HARVESTING

Rev. No.	Date	Revision
--	--	--

Project :
SG GRAND
AT RAJ NAGAR, GHAZIABAD

Title :
LAYOUT PLAN

Subtitle :
EXTERNAL ELECTRICAL SETTING OUT

Drawing Released For :
- ☐ APPROVAL
- ■ RERA SUBMISSION
- ☐ ADVANCE COPY
- ☐ CONSTRUCTION

Drg. No : **SG GRAND / ES - 03**

Scale :

Drawn By : **Amit Kamboj**

Date : **July 2018**

Design By : **Nitesh Kumar**

Ckd By : **Anand Havelia**

Architects :
DEEPAK MEHTA & ASSOCIATES
ARCHITECTS, PLANNERS, VALUERS, LANDSCAPE & INTERIORS
1st & 2nd FLOOR, PLOT NO. 16, ABHISHEK PLAZA, L.S.C., MAYUR VIHAR PH - II, DELHI - 110091, INDIA, Tel (O) : : +91-11-22770180, +91-9999219713,
E-mail : deepakmehta1962@gmail.com, Website : www.indianarchitect.co.in

Services Consultant :
Consummate Engineering Services (P) Ltd.
Noida Office : B - 67, Sector - 67, Noida - 201 301
Tel : (0120) 6613500 (24 Lines)
Lko. Office : R 006, Rohtas Plumeria, Gomti Nagar, Lucknow
Tel : (0522) 6515455
e mail : mail@cespl.in, website : www.cespl.in