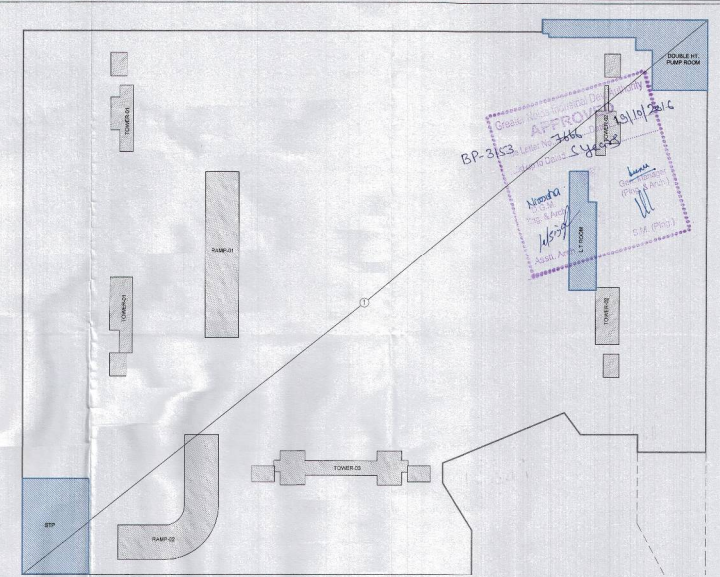
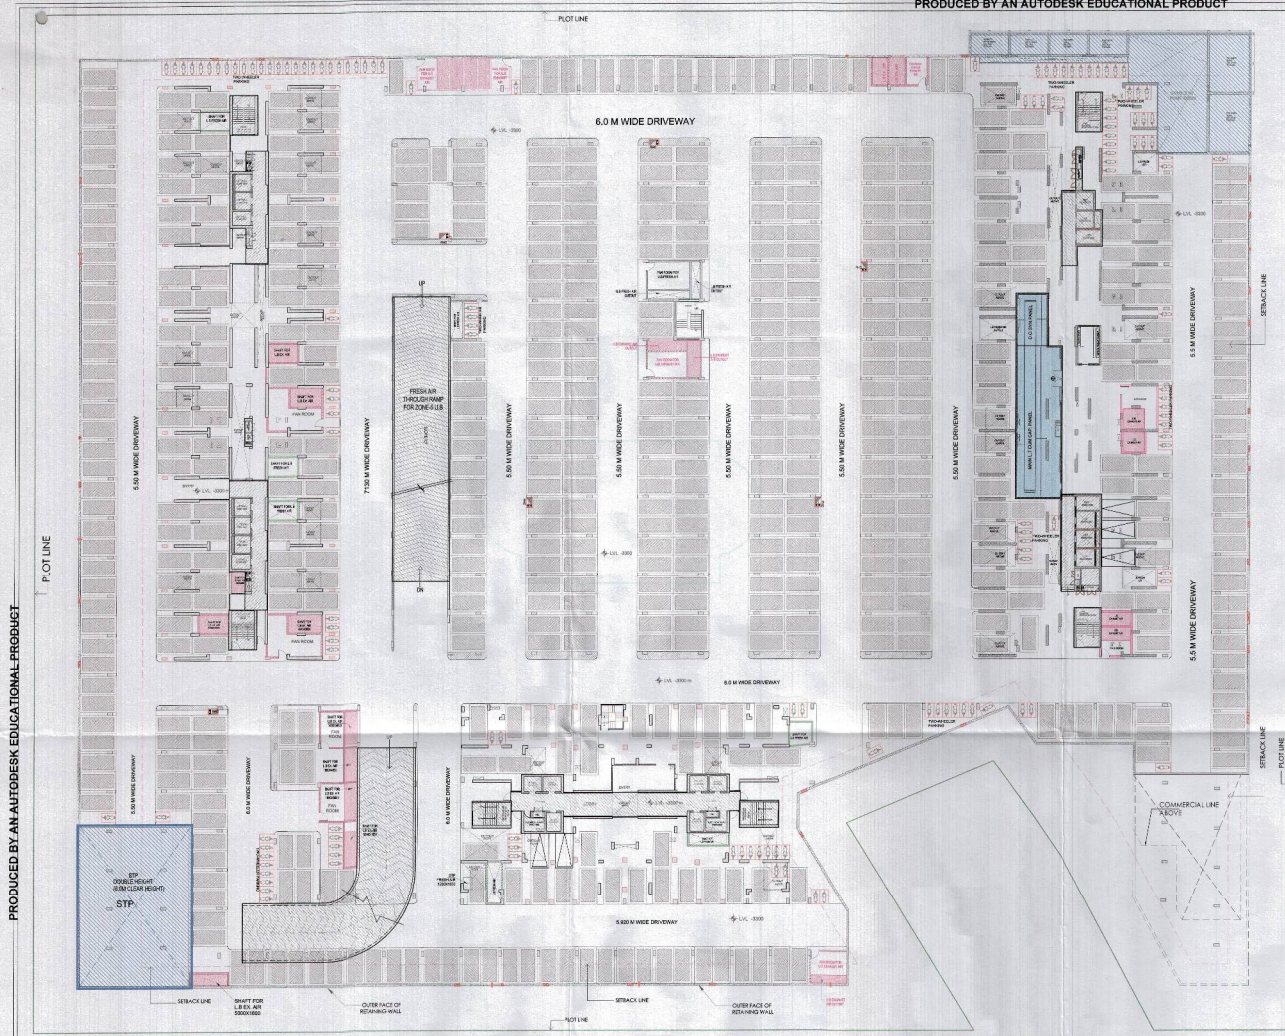


UPPER BASEMENT AREA DETAILS FOR PARKING

= TOTAL UPPER BASEMENT AREA - TOWER T1 BASEMENT LOBBY AREA - TOWER T2 BASEMENT LOBBY AREA - TOWER T3 BASEMENT LOBBY AREA - RAMP 1 & 2 AREA - L.T. ROOM AREA

= 19091.21 SQ. MT. - (176.35+170.143+201.38+647.573+168.05) SQ. MT.
= 17727.77 SQ.MT.

UPPER BASEMENT AREA DETAILS FOR BUILT UP AREA

= TOTAL UPPER BASEMENT AREA - SERVICES FAR

= 19091.22 - 168.05 = 18923.17 SQ.M

NO. OF ECS PROPOSED ON UPPER BASEMENT

= BASEMENT AREA / 30
= 17727.77 / 30 = 590.92 (SAY 591 ECS)

PROPOSED SUBMISSION DRAWINGS FOR PROPOSED GROUP HOUSING AT PLOT No.- GH-01/B, SECTOR-10, GREATER NOIDA WEST (U.P) FOR M/s HEBE INFRASTRUCTURE PVT. LTD.

DRAWING TITLE:

UPPER BASEMENT PLAN AND AREA CALCULATION

FOR HEBE INFRASTRUCTURE PVT. LTD.

Authorised Signatory

OWNER'S SIGN

ARCHITECT'S SIGN




SCALE 1:350

DEALT BY PUSPENDAR

DATE - MAY-2016

DESIGN BY CHECKED BY DRG. No.

SD-07

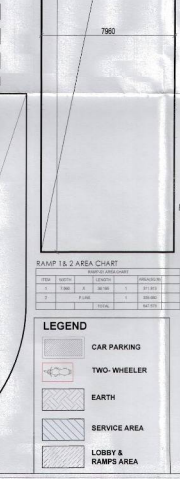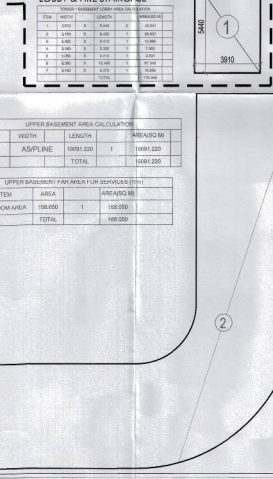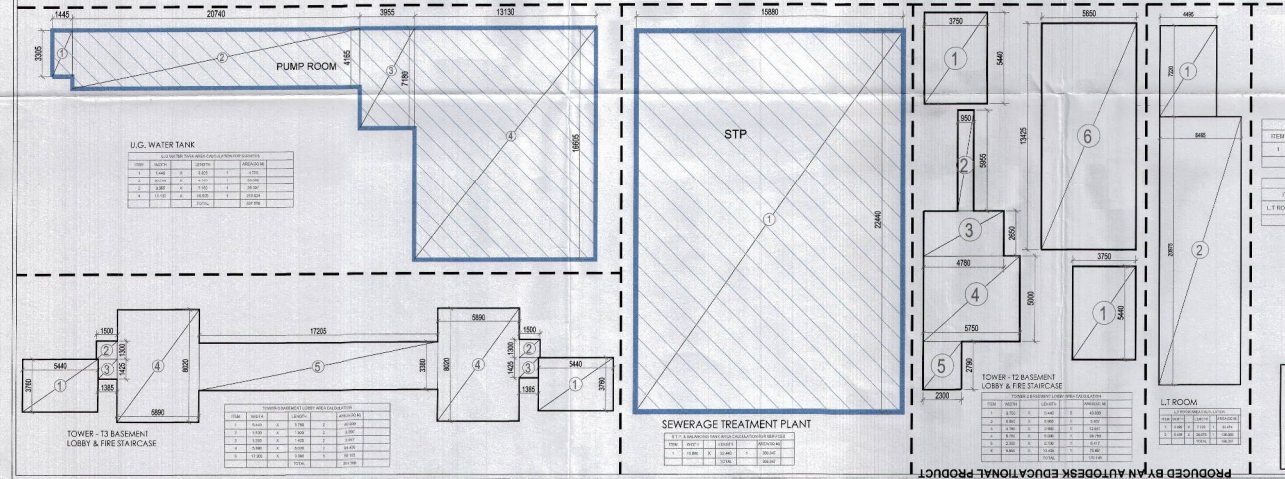

ITEM	WIDTH	LENGTH	AREA (SQ. M)

ITEM	AREA	AREA (SQ. M)
L.T. ROOM AREA	168.05	168.05
TOTAL		168.05



