


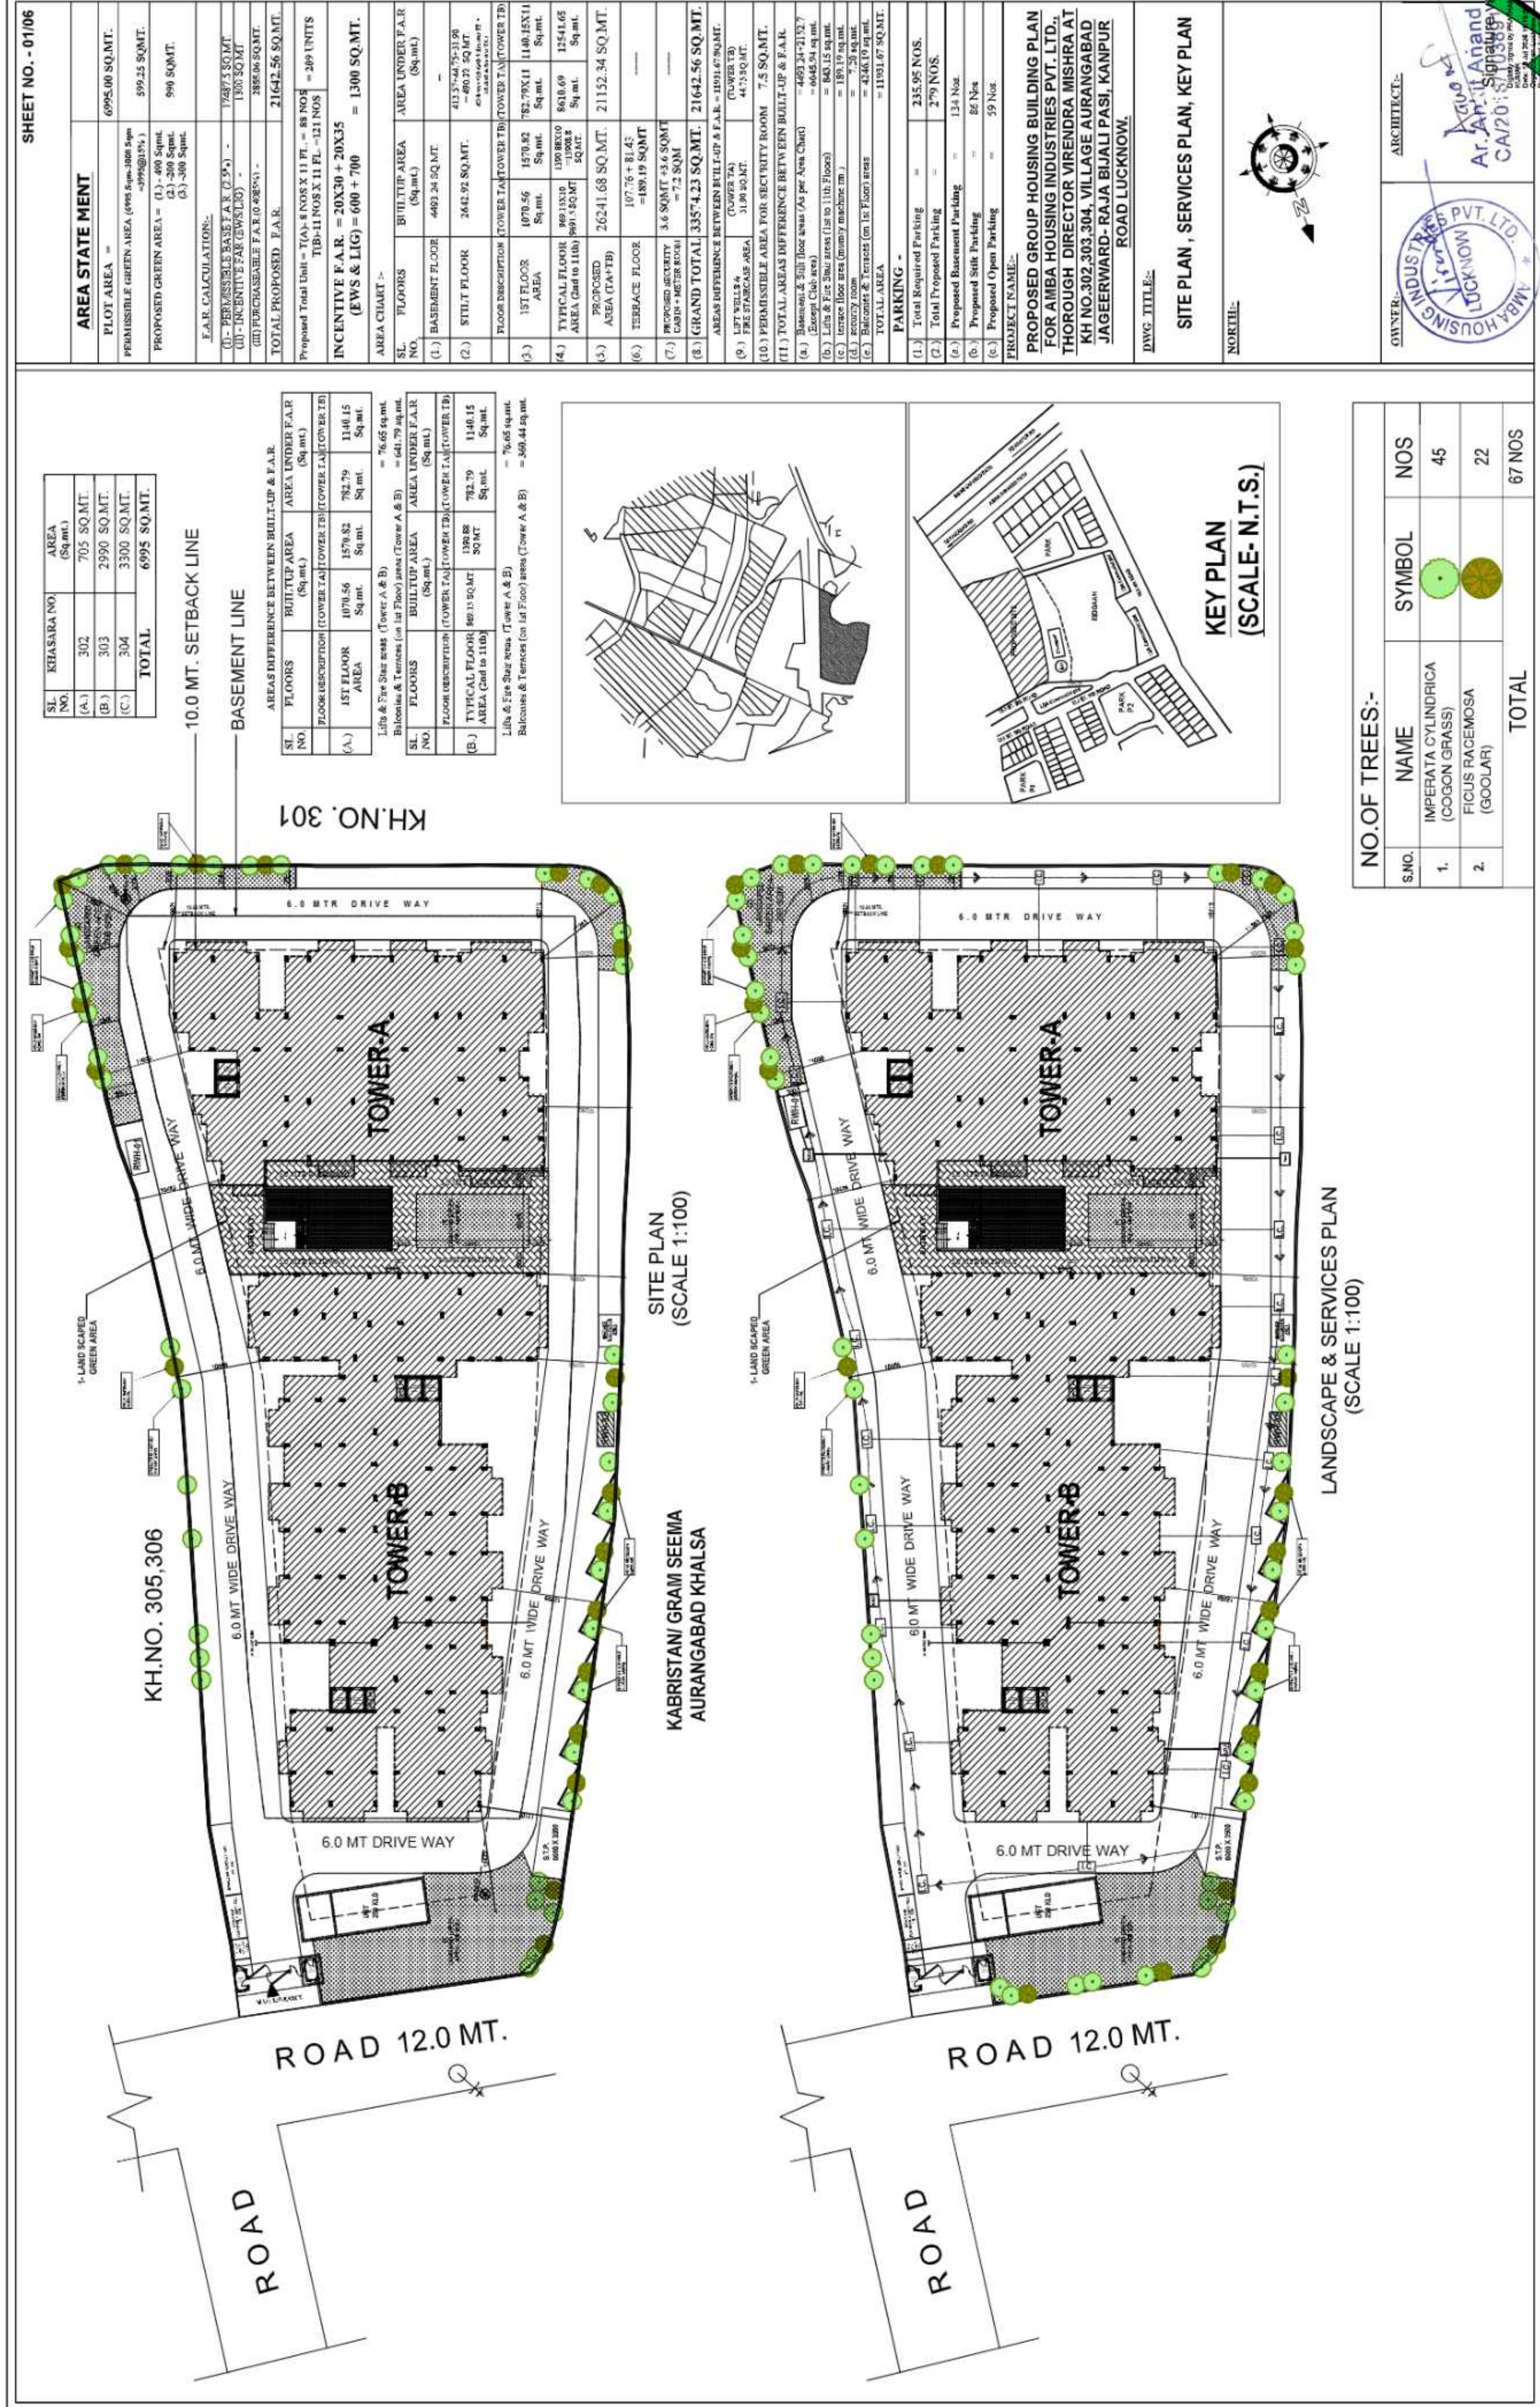

SCHEDULE OF DOORS & WINDOWS:			
S.NO.	TYPE	SIZE	REMARK
1.	D	1000 X 2100	BLIND DOOR
2.	D1	1000 X 2100	GLASS DOOR
3.	D1	1000 X 2100	GLASS DOOR
4.	D2	800 X 2100	DOOR
5.	D3	800 X 2100	DOOR
6.	D4	750 X 2100	DOOR
7.	D5	850 X 2100	DOOR
8.	DW	1000 X 2100	DOOR

CAR PARKING :-

(1.) BASEMENT FLOOR PLAN	
(A.) Single Cars	= 94 NOS.
(B.) Back to Back Parking	
Double Cars (20X2)	= 40 NOS.
TOTAL CARS	= 134 NOS.
(2.) STILT FLOOR :-	
(A.) Single Cars	= 56 NOS.
(B.) Back to Back Parking	
Double Cars (15X2)	= 30 NOS.
TOTAL CARS	= 86 NOS.
(3.) OPEN PARKING:-	
(A.) Single Cars	= 55 NOS.
(B.) Back to Back Parking	
Double Cars (2X2)	= 4 NOS.
TOTAL CARS	= 59 NOS.
TOTAL CARS (1+2+3) -	
(134+86+59) -	279 NOS.
TOTAL CARS IN SINGLE COUNTING - 242 NOS.	

PROJECT NAME:-
PROPOSED GROUP HOUSING BUILDING PLAN
FOR AMBA HOUSING INDUSTRIES PVT. LTD.,
THOROUGH DIRECTOR VIRENDRA MISHRA AT
KH NO.302.303.304, VILLAGE AURANGABAD
JAGERWARD- RAJA BIJALI PASI, KANPUR
ROAD LUCKNOW.

DWG. TITLE:-

BASEMENT & STILT FLOOR PLAN

NORTH:-



OWNER:-



ARCHITECT:-

Ar. Anand
CAI/2018/0909/0001



BASEMENT PLAN
(SCALE 1:100)




STILT FLOOR PLAN
(SCALE 1:100)

ROAD

ROAD 12.0 MT.


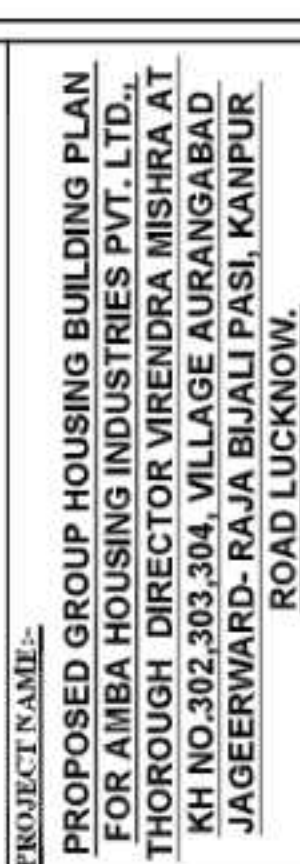

DWG TITLE.E:

TERRACE PLAN, ELEVATION, SECTION,
FOUNDATION DETAILS

NORTH:-



OWNER:


WATER RECHARGING PIT
(NOT TO SCALE)

(6.0 MT. DEEP)

CAR PARKING :-	
(1.) BASEMENT FLOOR PLAN	
(A.) Single Cars	= 94 NOS.
(B.) Back to Back Parking Double Cars (20X2)	= 40 NOS
TOTAL CARS	= 134 NOS.
(2.) STILT FLOOR :-	
(A.) Single Cars	= 56 NOS.
(B.) Back to Back Parking Double Cars (15X2)	= 30 NOS
TOTAL CARS	= 86 NOS.
(3.) OPEN PARKING:-	
(A.) Single Cars	= 55 NOS.
(B.) Back to Back Parking Double Cars (2X2)	= 4 NOS.
TOTAL CARS	= 59 NOS.
TOTAL CARS (1+2+3) - (134+86+59) -	279 NOS.
TOTAL CARS IN SINGLE COUNTING - 242 NOS.	

PROJECT NAME:-
PROPOSED GROUP HOUSING BUILDING PLAN
FOR ANIBA HOUSING INDUSTRIES PVT. LTD.,
THOROUGH DIRECTOR VIRENDRA MISHRA AT
KH NO.302,303,304, VILLAGE AURANGABAD
JAGEERWARD- RAJA BIJALI PASI, KANPUR
ROAD LUCKNOW.

FLAT DETAILS

NORTH:-




OWNER:

ARCHITECTS

Ar. Anshu Anand
CA/2018/Signature


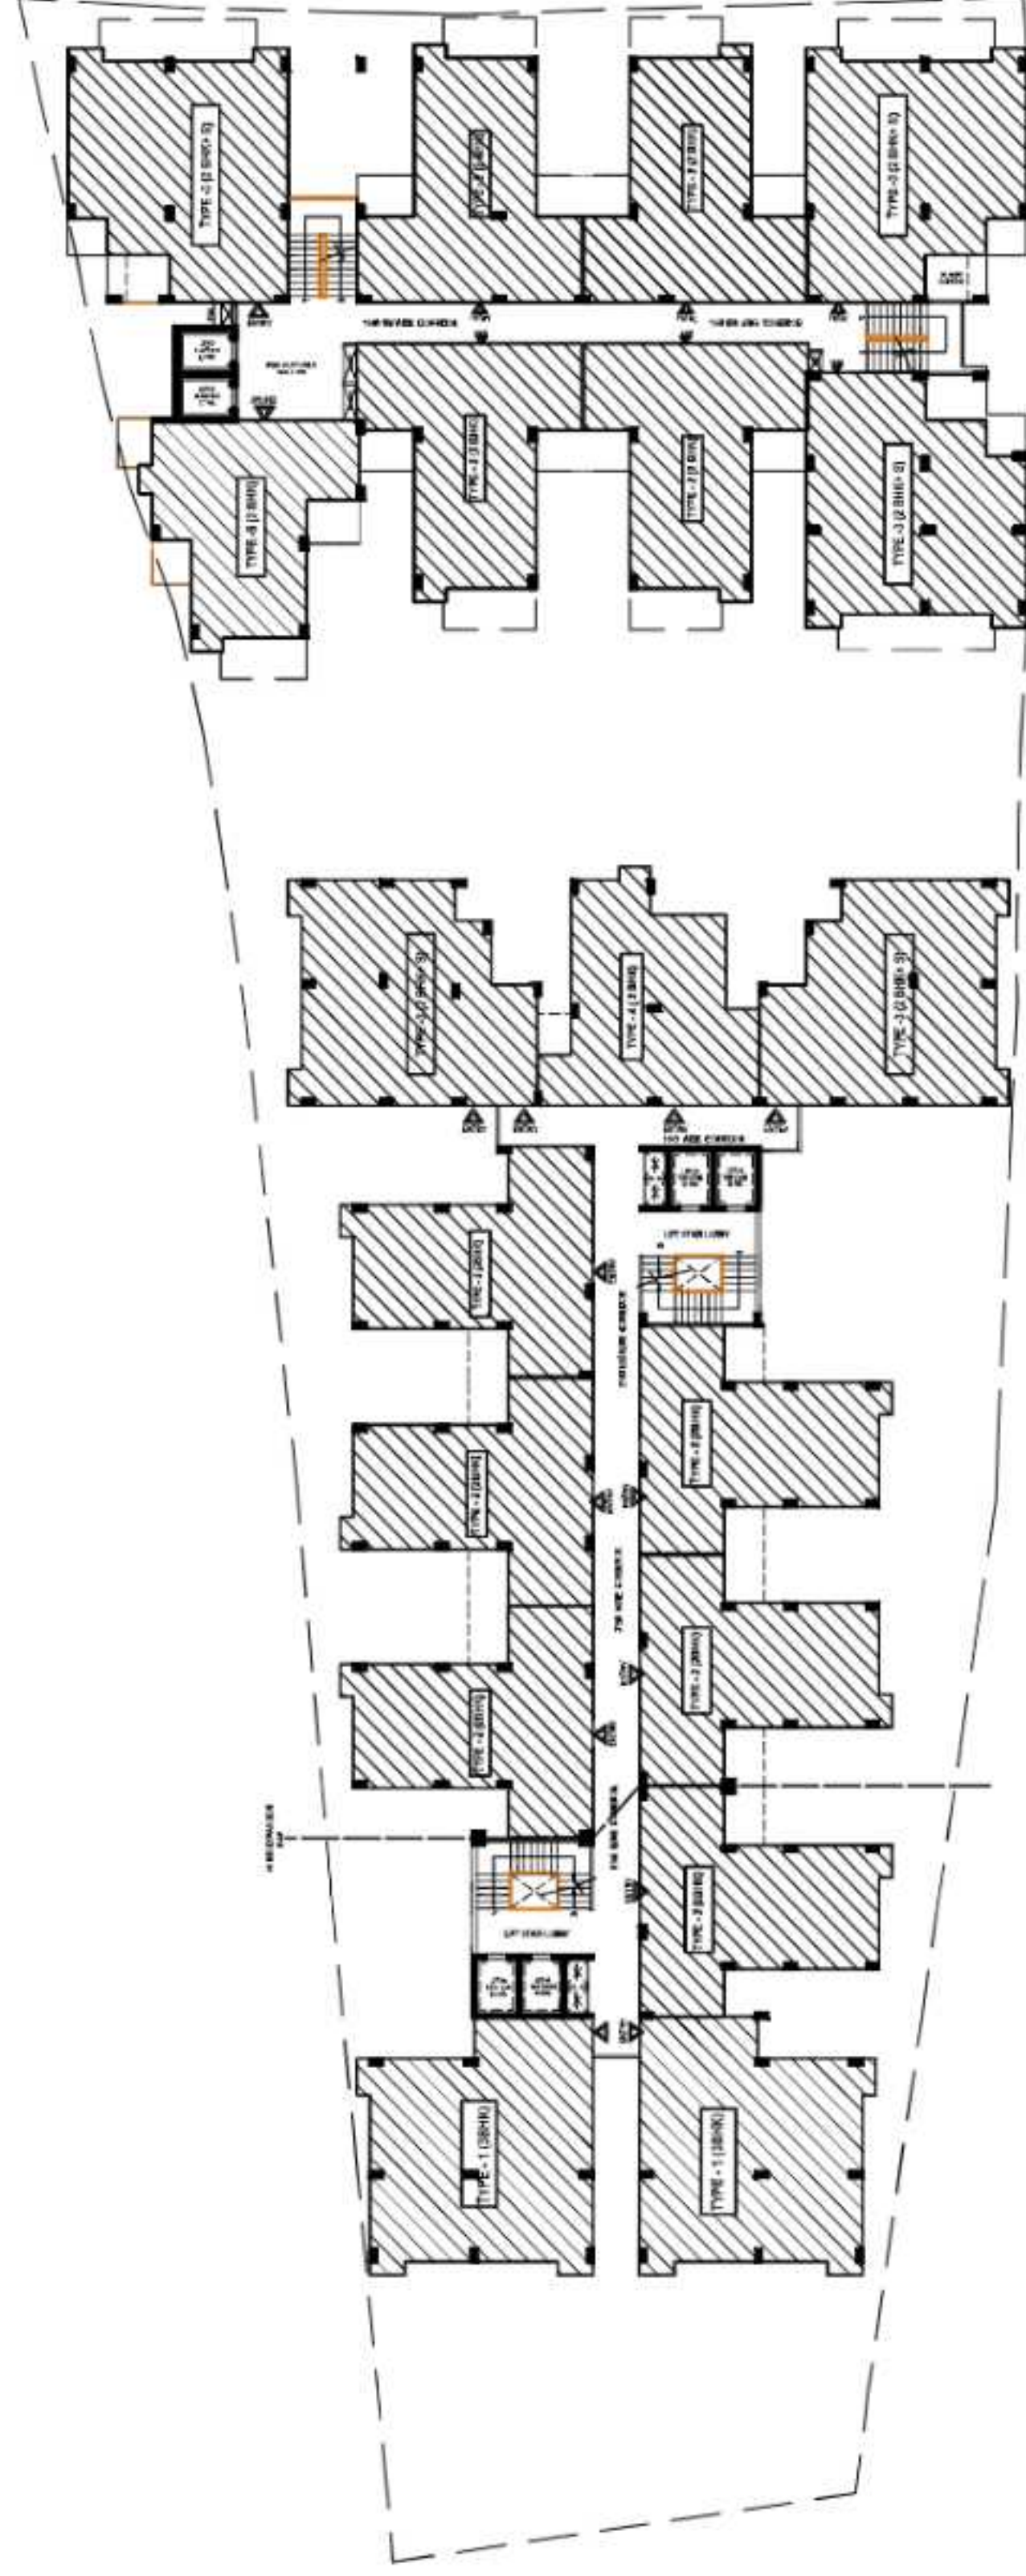

TOWER-A
STILT +11th FLOOR
(200)

TYPICAL FLATS TYPE DETAILS (1:200)

2ND TO 11TH FLOOR

Required Parking:-					
	TYPE	Area (Sq.mt.)	Required ECs/Unit	Total no. of units	Total parking Required
01.	TYPE-1 (3 BHK)	108.09 Sq.mt.	1.25	22	27.5
02.	TYPE-2 (2 BHK)	81.6 Sq.mt.	1.	110	110
03.	TYPE-3 (2 BHK+S)	99.5 Sq.mt.	1.	55	55
04.	TYPE-4 (2 BHK)	78.8 Sq.mt.	1.	11	11
05.	TYPE-5 (2 BHK)	72.7 Sq.mt.	1.	11	11
				209	214.5
	ADD 10% PARKING (Visitor Parking)				21.45
	Required Parking (Residential) (A)				235.95
	TOTAL Required Parking (A+B)				235.95 Nos.
	TOTAL Proposed Parking				279 Nos.

