


L.I.G ENT D OR POST OR LOOR)	T. ce lvl.
--	---------------


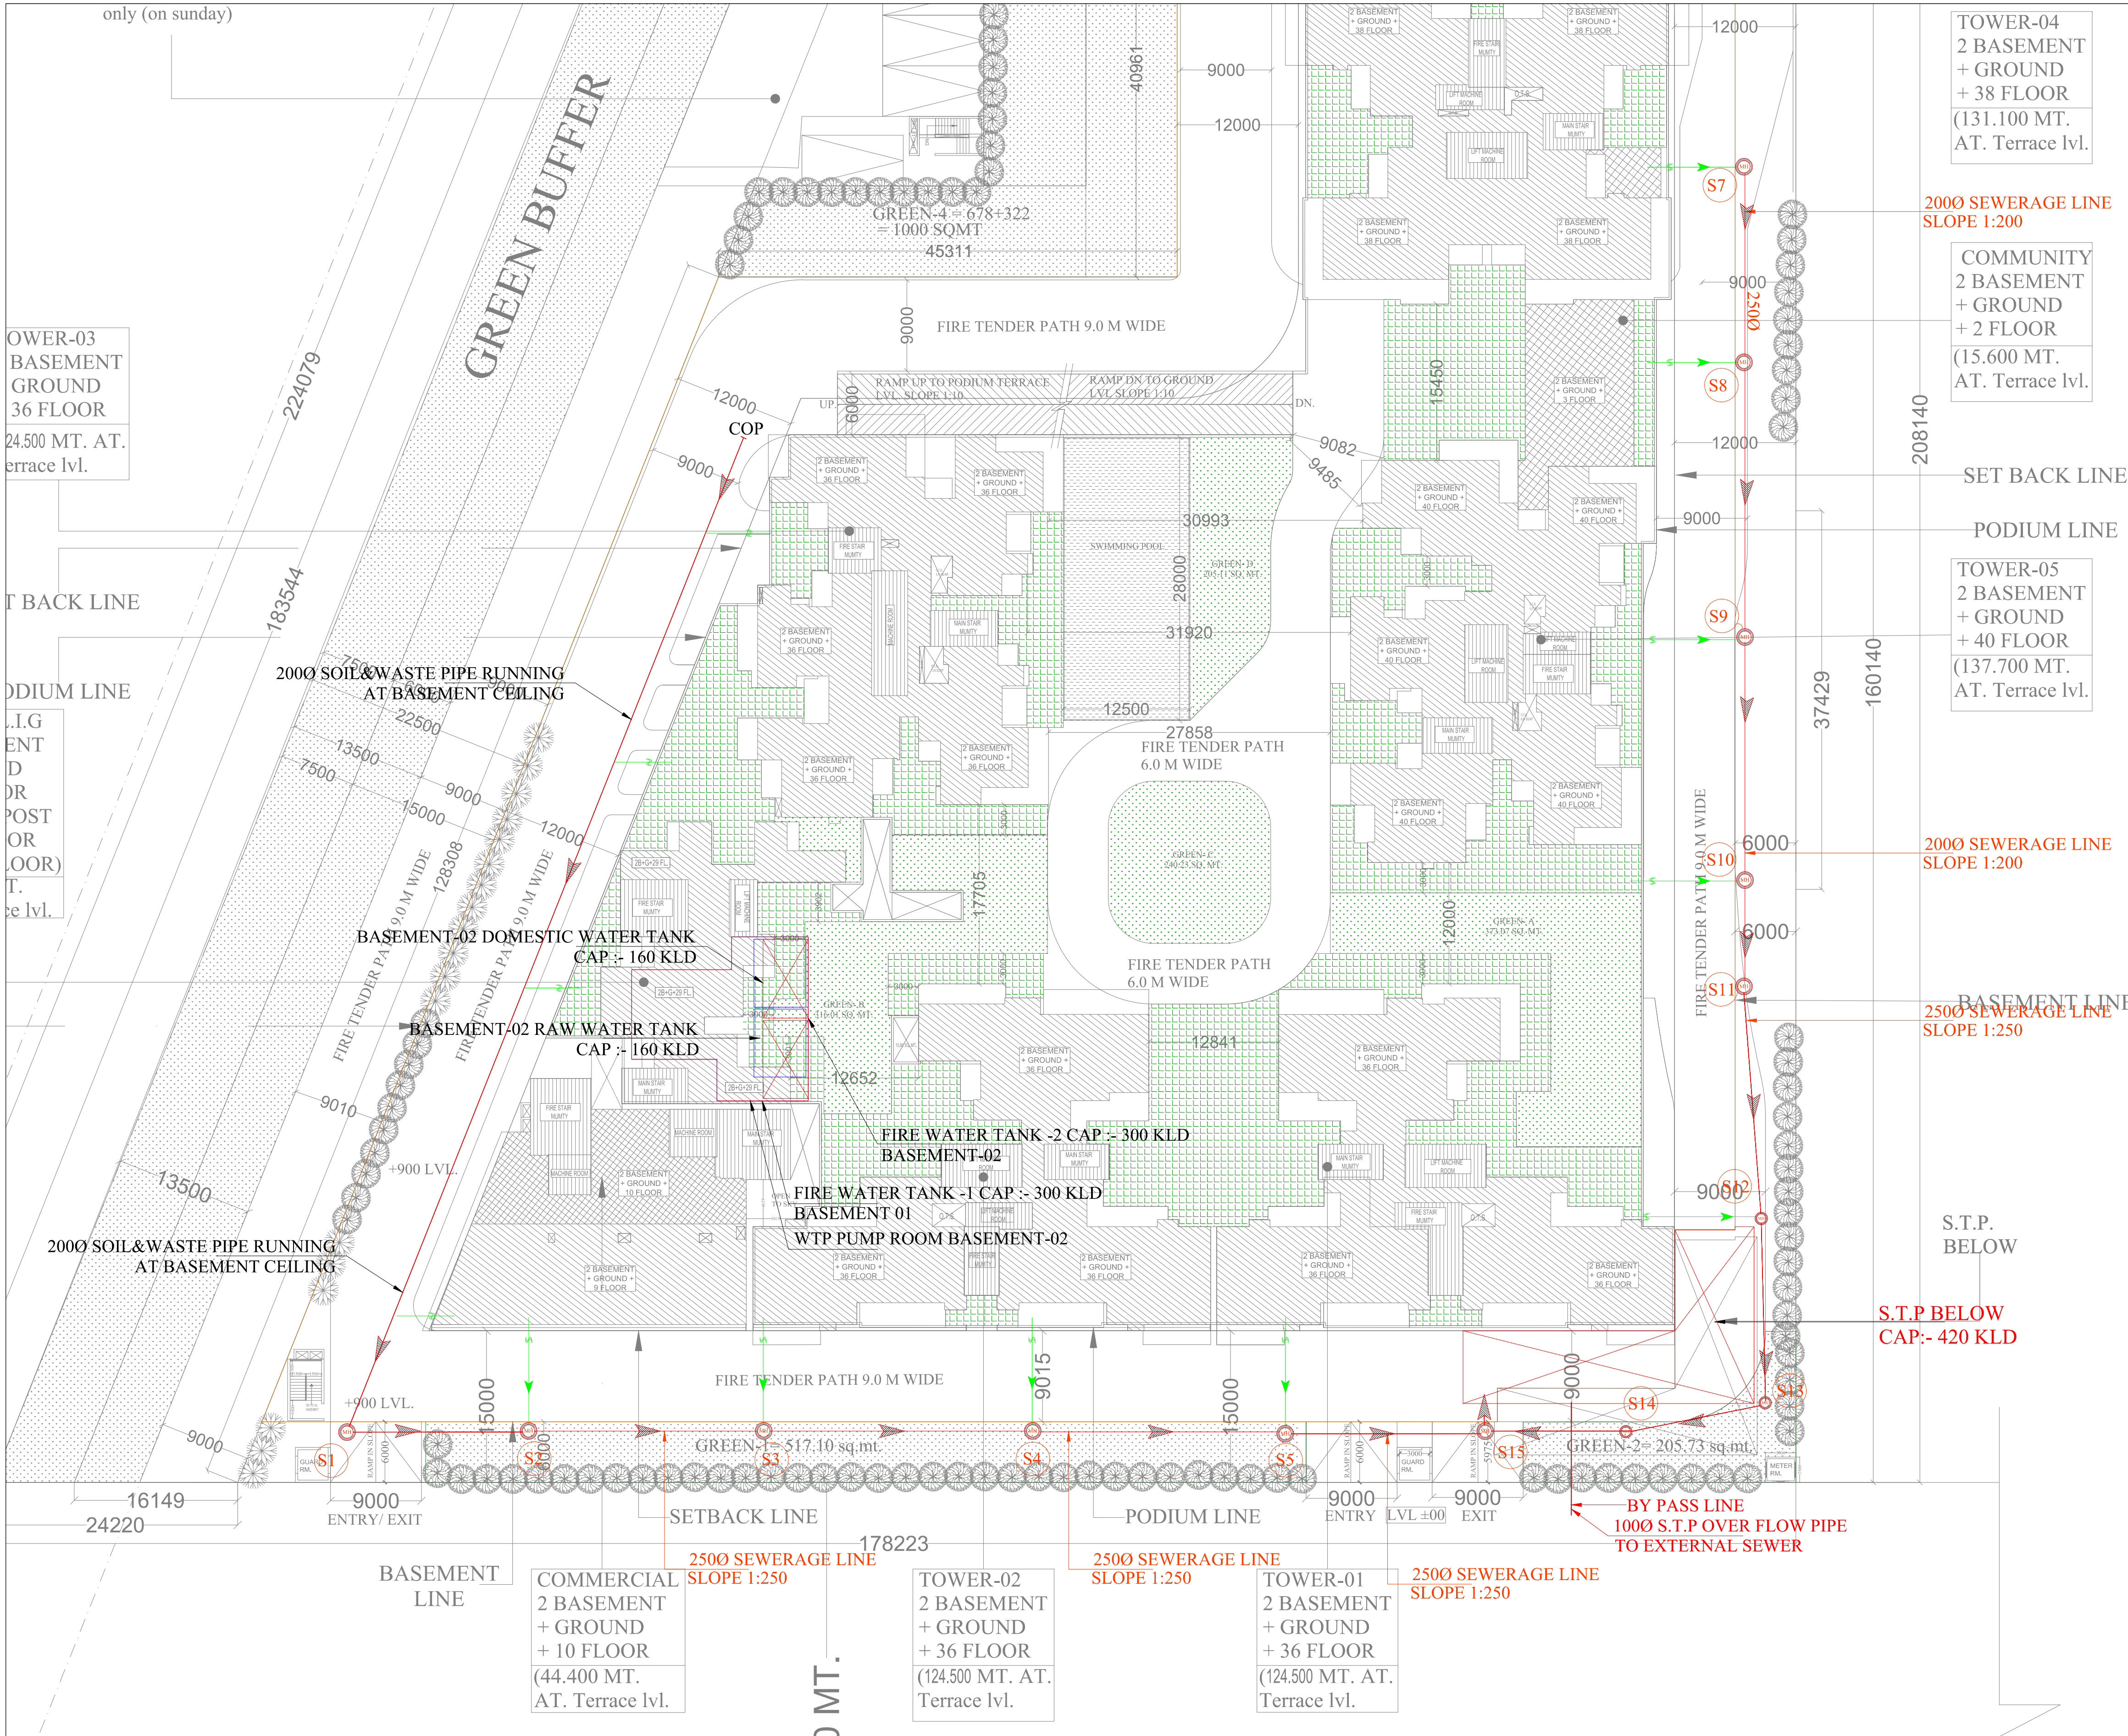


Sno.	DESCRIPTION	SYMBOL
1.	SEWERAGE MANHOLE	
2.	SEWERAGE PIPE SIZE AS/PLAN	
3.	S.T.P OVERFLOW PIPE SIZE AS/PLAN	

Type of Manhole	Size(mm)	Shape	Depth
A	900 DIA	CIRCULAR	900 TO 1650
B	1200 DIA	CIRCULAR	1651 TO 2300
C	1500 DIA	CIRCULAR	2301 TO 9000

Sno.	DESCRIPTION	SYMBOL
1.	SEWERAGE MANHOLE	
2.	SEWERAGE PIPE SIZE AS/PLAN	
3.	S.T.P OVERFLOW PIPE SIZE AS/PLAN	

TYPICAL MANHOLE DETAIL

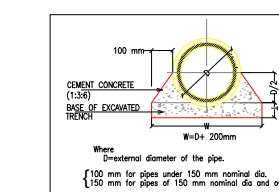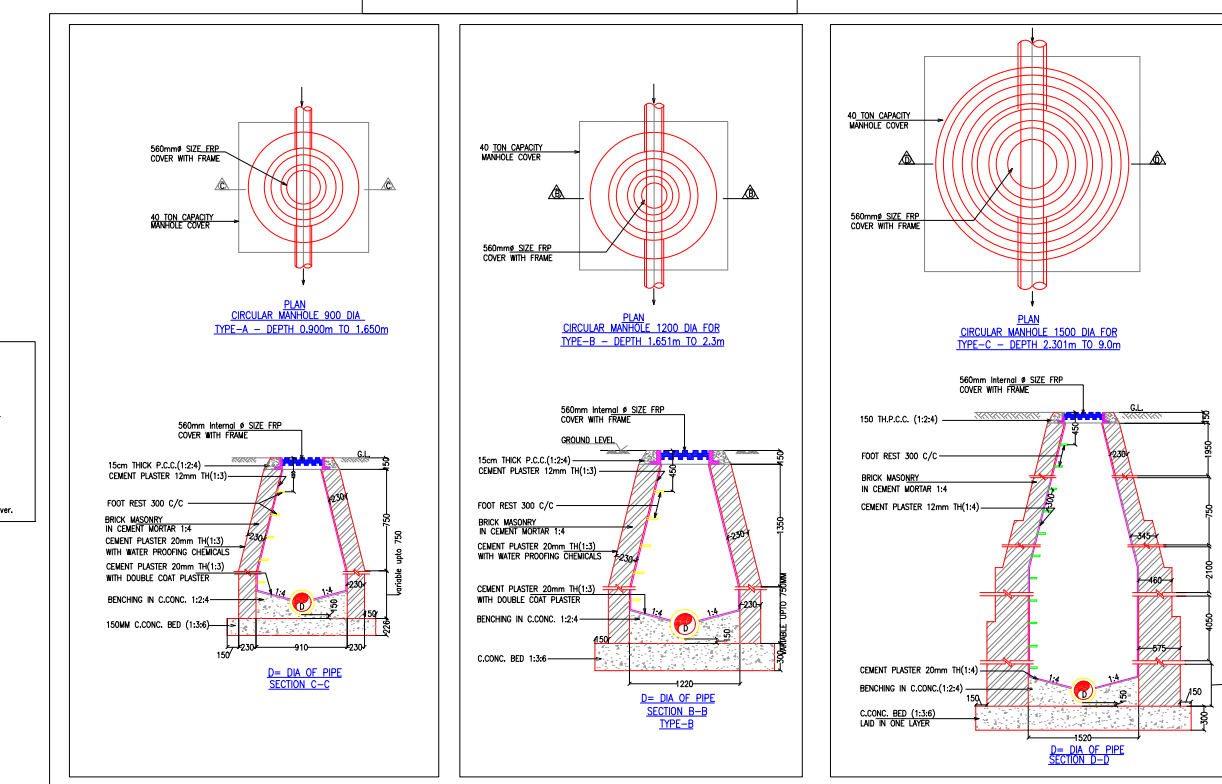

Push

PROPOSED GROUP HOUSING PROJECT
"SG NAKSHATRA" AT
PLOT NO. 04/BS-02/5 (04/GH-5)
SIDDHARTH VIHAR YOJNA,
GHAZIABAD

BUILDERS & PROMOTERS :-
M/S SAMS REAL ESTATE PVT. LTD
PLOT NO. 04/BS-02/5 (04/GH-5)
SIDDHARTH VIHAR YOJNA,
GHAZIABAD

	DRAWING TITLE :-

01-EXTERNAL SEWERAGE PLAN



ARCHITECTS :
Space Designers International
B-34, Sector-67, NOIDA-201301
PH: 91-9711633717, 18, 19, 20
e-mail : spaceedi@gmail.com www.spaceedi.com

DRAWN BY :- Z A I D	CHECKED BY :- K S	SCALE :-	DATE :-
------------------------	----------------------	----------	---------

LAND	K.S		

ARCHITECT'S SIGNATURE

OWNER'S SIGNATURE _____

DRG. No. : 02