


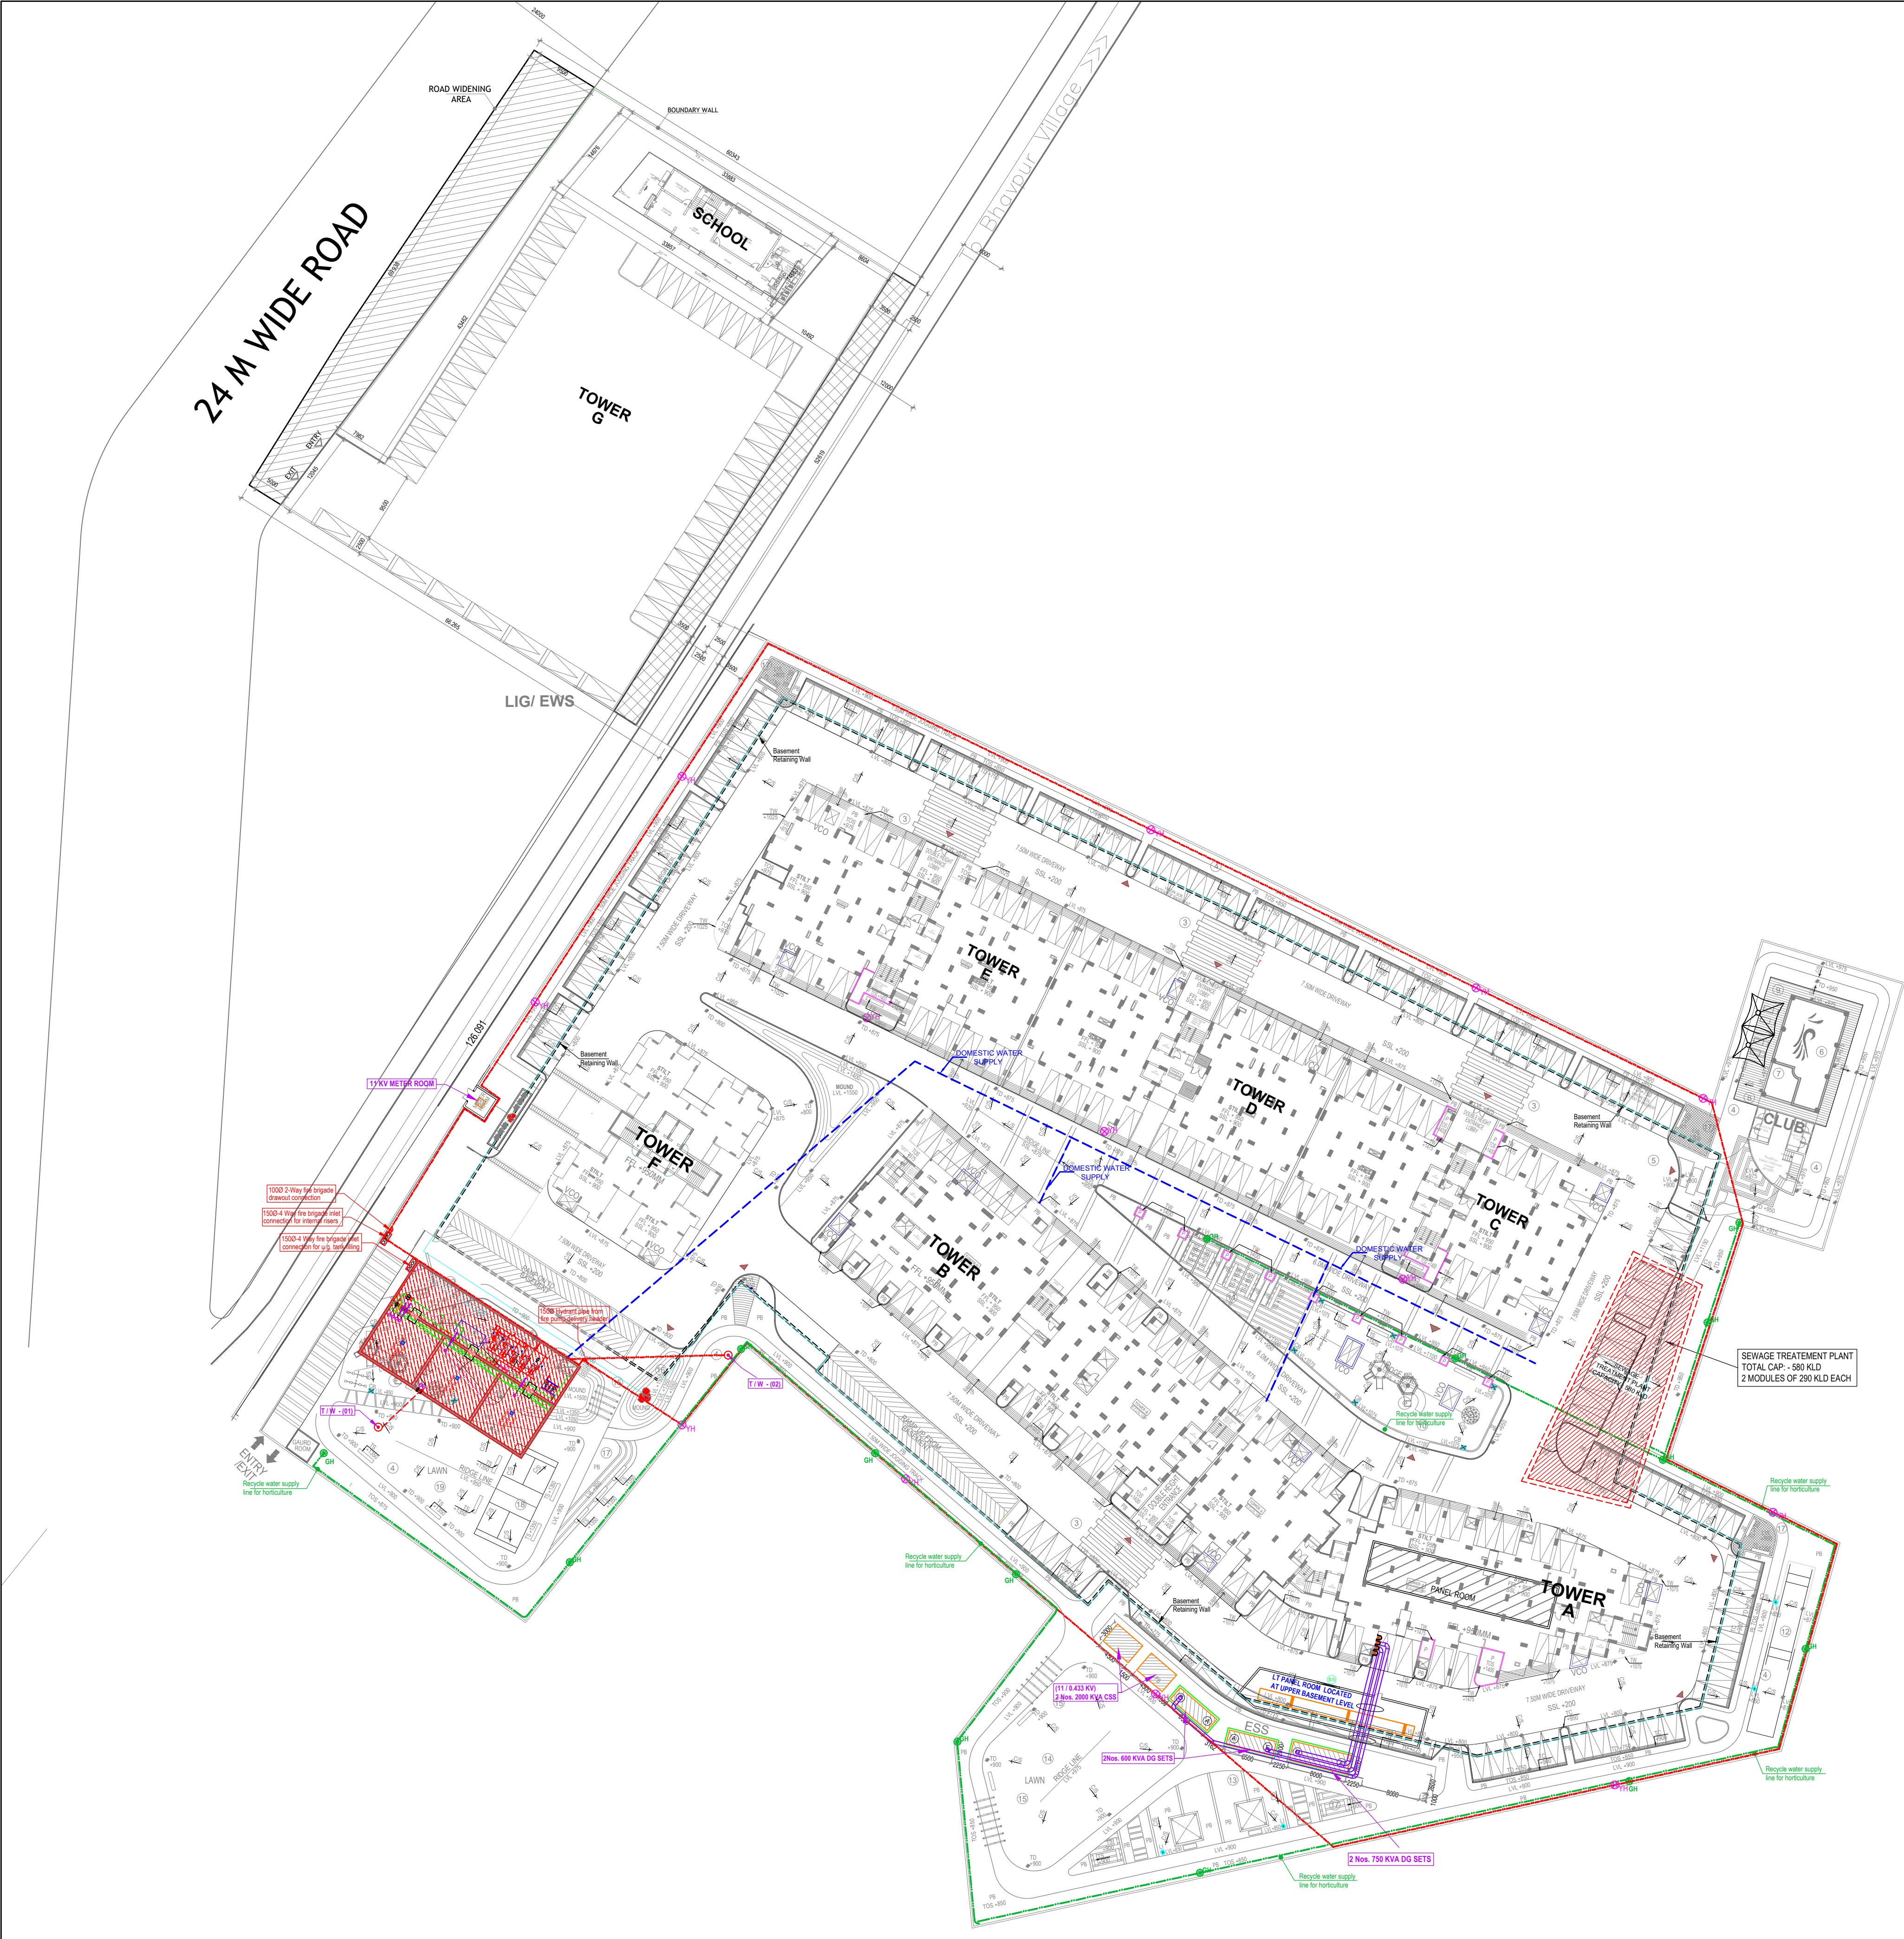

LEGEND :		
S. No.	SYMBOL	DESCRIPTION
1.		DOMESTIC WATER SUPPLY LINE
2.		RISING MAIN LINE (FROM TW TO U.G.T.)
3.		MUNICIPAL WATER SUPPLY PIPE LINE
4.		RECYCLED WATER SUPPLY LINE FOR HORTICULTURE
5.		PROPOSED TUBE WELL
6.		GARDEN HYDRANT
7.		BASEMENT RETAINING WALL
8.		MASONRY CHAMBER FOR ISOLATING VALVE

LEGEND : FIRE SYSTEM		
S. No.	SYMBOL	DESCRIPTION
1.		FIRE LINE
2.		YARD HYDRANT 63 M.M. DIA. SINGLE HEADED HYDRANT VALVE WITH 2 NOS. 15 M. LONG, 63 M.M. DIA. FIRE HOSE PIPE & 1 NO. BRANCH PIPE WITH NOZZLE
3.		FIRE BRIGADE CONNECTION
4.		BUTTERFLY VALVE
5.		NONRETURN VALVE (CHECK VALVE)
6.		ISOLATING VALVE WITH MASONARY CHAMBER

Rev. No.	Date	Revision
---	---	---

Project :
SG GRAND
AT RAJ NAGAR, GHAZIABAD

Title :
LAYOUT PLAN

Subtitle :
EXTERNAL WATER SUPPLY SYSTEM

Drawing Released For :
☐ APPROVAL ☒ RERA SUBMISSION
☐ ADVANCE COPY ☐ CONSTRUCTION

Drg. No : **SG GRAND / ES - 04**

Scale : Drawn By : **Amit Kamboj**

Date : **July 2018** Design By : **Nitesh Kumar**

Ckd By : **Anand Havelia**

Architects :
DEEPAK MEHTA & ASSOCIATES
ARCHITECTS, PLANNERS, VALUERS, LANDSCAPE & INTERIORS
1st & 2nd FLOOR, PLOT NO. 16, ADHISHYK PLAZA, L.S.C., MAYAPUR VIHAR PH - II,
DELHI - 110091, INDIA. Tel (O) : +91-11-22779180, +91-999219713,
E-mail : deepakmehta1962@gmail.com, Website : www.indianarchitect.co.in

Services Consultant :
Consummate Engineering Services (P) Ltd.
Noida Office : B - 67, Sector - 67, Noida - 201 301
Tel : (0120) 6613500 (24 Lines)
Lko. Office : R 006, Rohas Plumeria, Gomti Nagar, Lucknow
Tel : (0522) 6515455
e mail : mail@cespl.in, website : www.cespl.in