



LEGEND:-	
SYM.	DESCRIPTION
	CITY WATER LINE
	CWS RING MAIN LINE
	VALVE CHAMBER
	GH LINE
	GARDEN HYDRANT

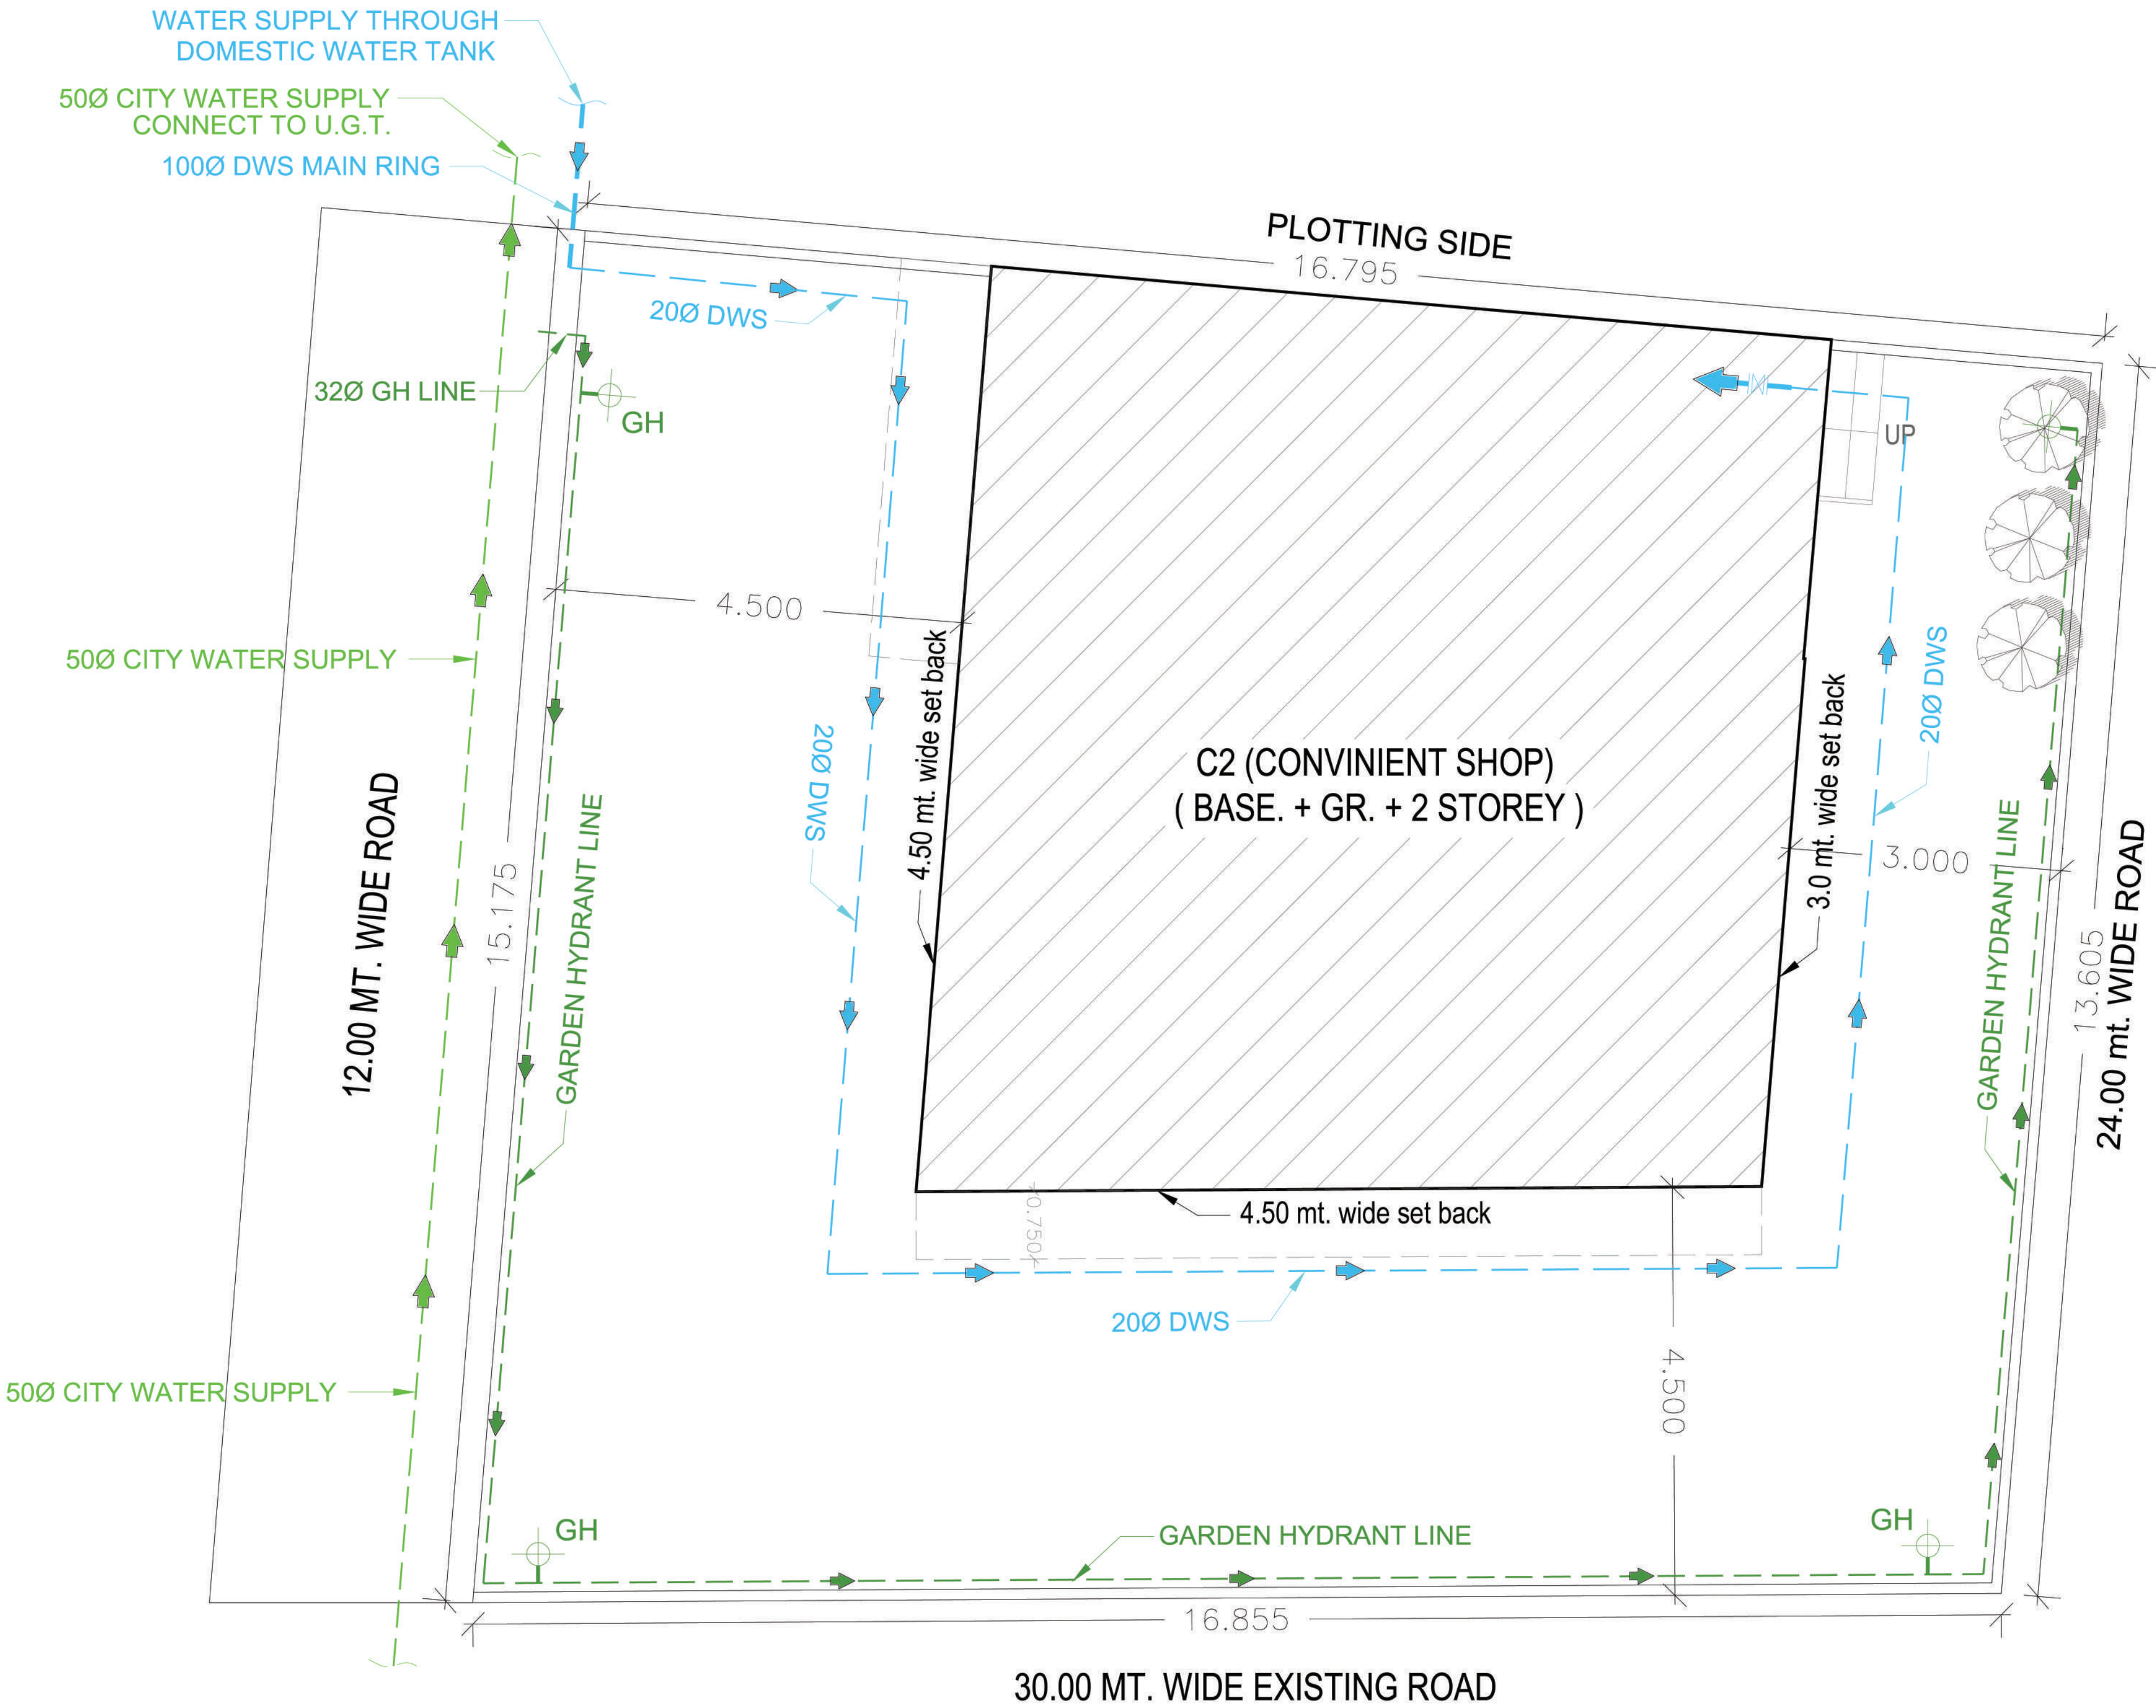

WATER SUPPLY PLAN

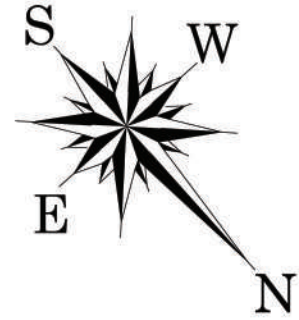

PROJECT: SUBMISSION DRAWING FOR PROPOSED CONVINIENT SHOP - C2 RESIDENTIAL LAYOUT AT KHASRA NO. - 1228m , 1229 , 1218m & 1219m VILLAGE NOOR NAGAR GHAZIABAD (U.P.)		
OWNER: M/s. - ASM MANAGMENT CONSULTANTS PVT. LTD. AUTH. SIGN. - GAJENDRA PAL SHARMA		
DRAWING TITLE : CONVINIENT SHOP - C2 (WATER SUPPLY PLAN)		
 		
OWNER'S SIGN ARCHITECT'S SIGN.		
 Design Studio ANUJ AGARWAL ARCHITECTS OFFICE:- A-244 KAUSHAMBI GHAZIABAD (U.P.) Ph:-0120 - 4165716 , 4563716 , 6454182 <u>e-mail : arch.anujagarwal@gmail.com</u>		
SCALE	DEALT BY A. CHAUHAN	DATE
DESIGN BY	CHECKED BY	DRG. No. SD-02