


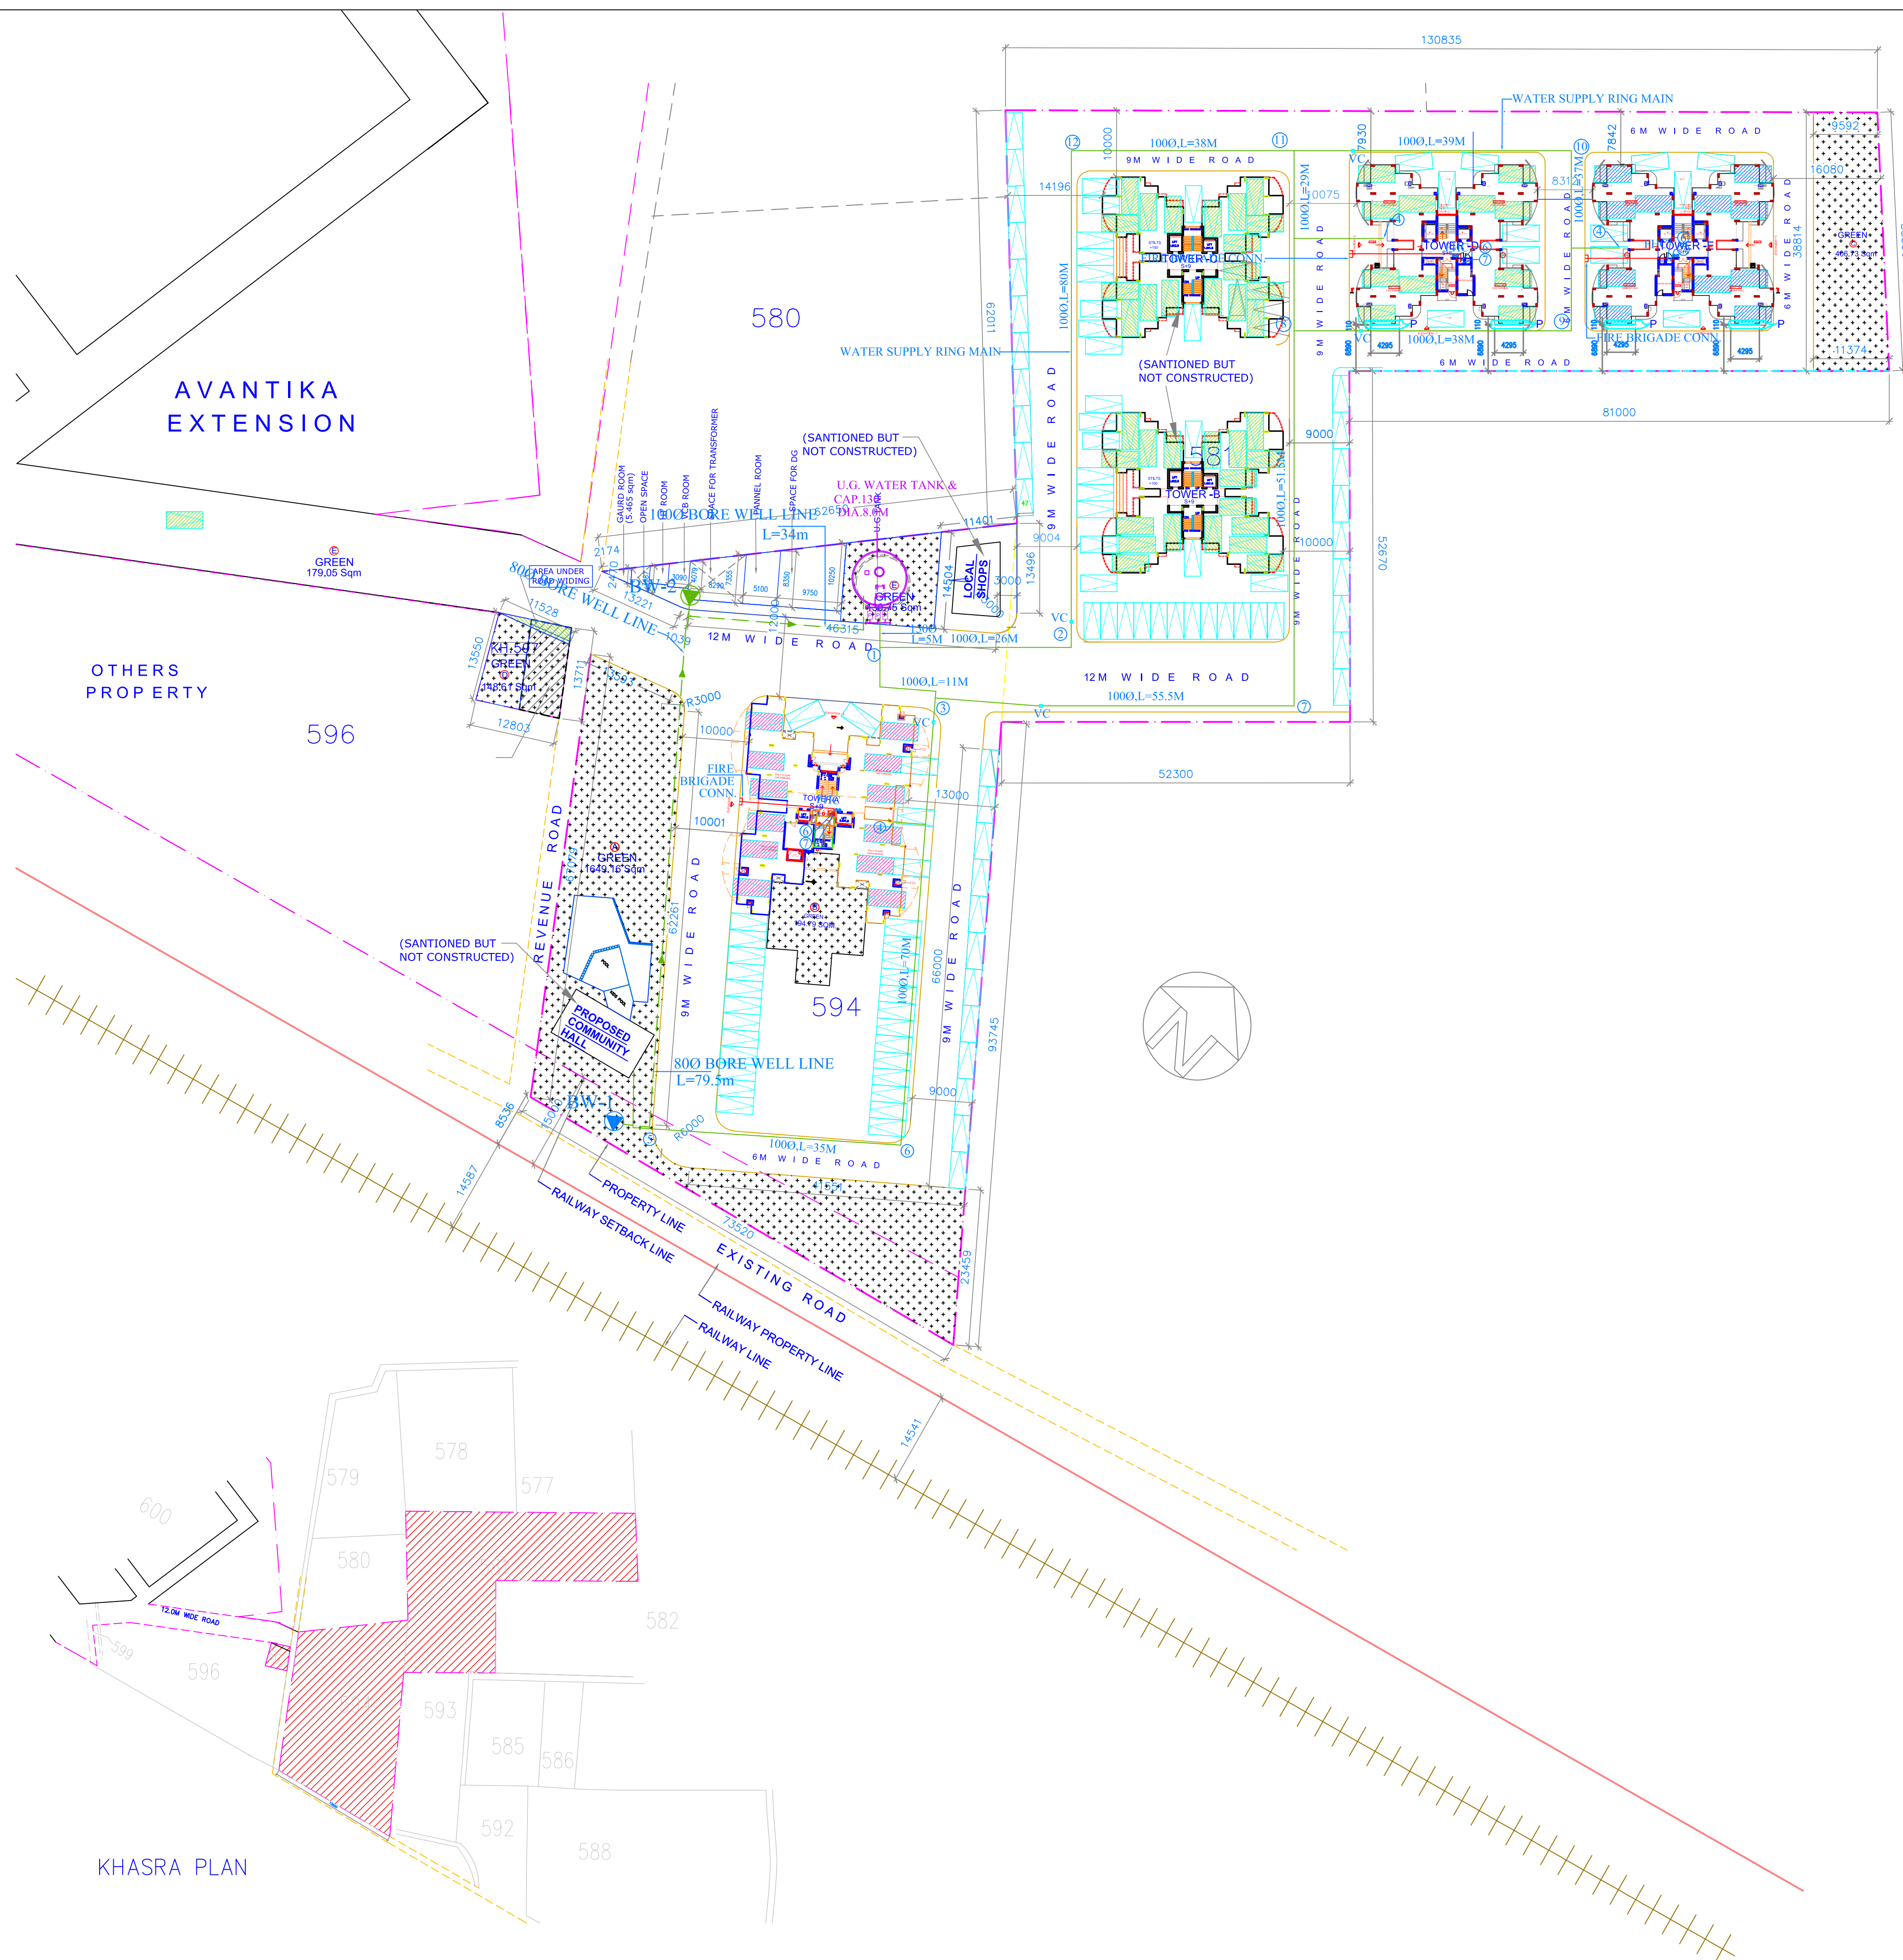

LEGEND:-	
④	500 WATER SUPPLY RISER
BW	BORE WELL
VC	VALVE CHAMBER
—	BORE WELL LINE
—	WATER SUPPLY LINE FROM U.G.TANK
—	FIRE BRIGADE CONNECTION LINE

PART COMPLETION		
PROJECT :- GROUP HOUSING ON KHASRA NO. 581 594 AND 597, VILLAGE DASNA, GHAZIABAD.		
TITLE :- WATER SUPPLY LAYOUT PLAN		
DEALT	S. RAWAT	DATE 24-11-2015
CHECKED BY	M. KUMAR	SCALE 1:500
DWG NO.	SERV/1055/GZB-GH-DASNA/COMP/PL-02	
ARCHITECT'S SIGNATURE		OWNER'S SIGNATURE
ANSAL HOUSING & CONSTRUCTION LTD. 15, UGF, INDRA PRAKASH 21 BARAKHAMBHA ROAD NEW DELHI - 110 001		