


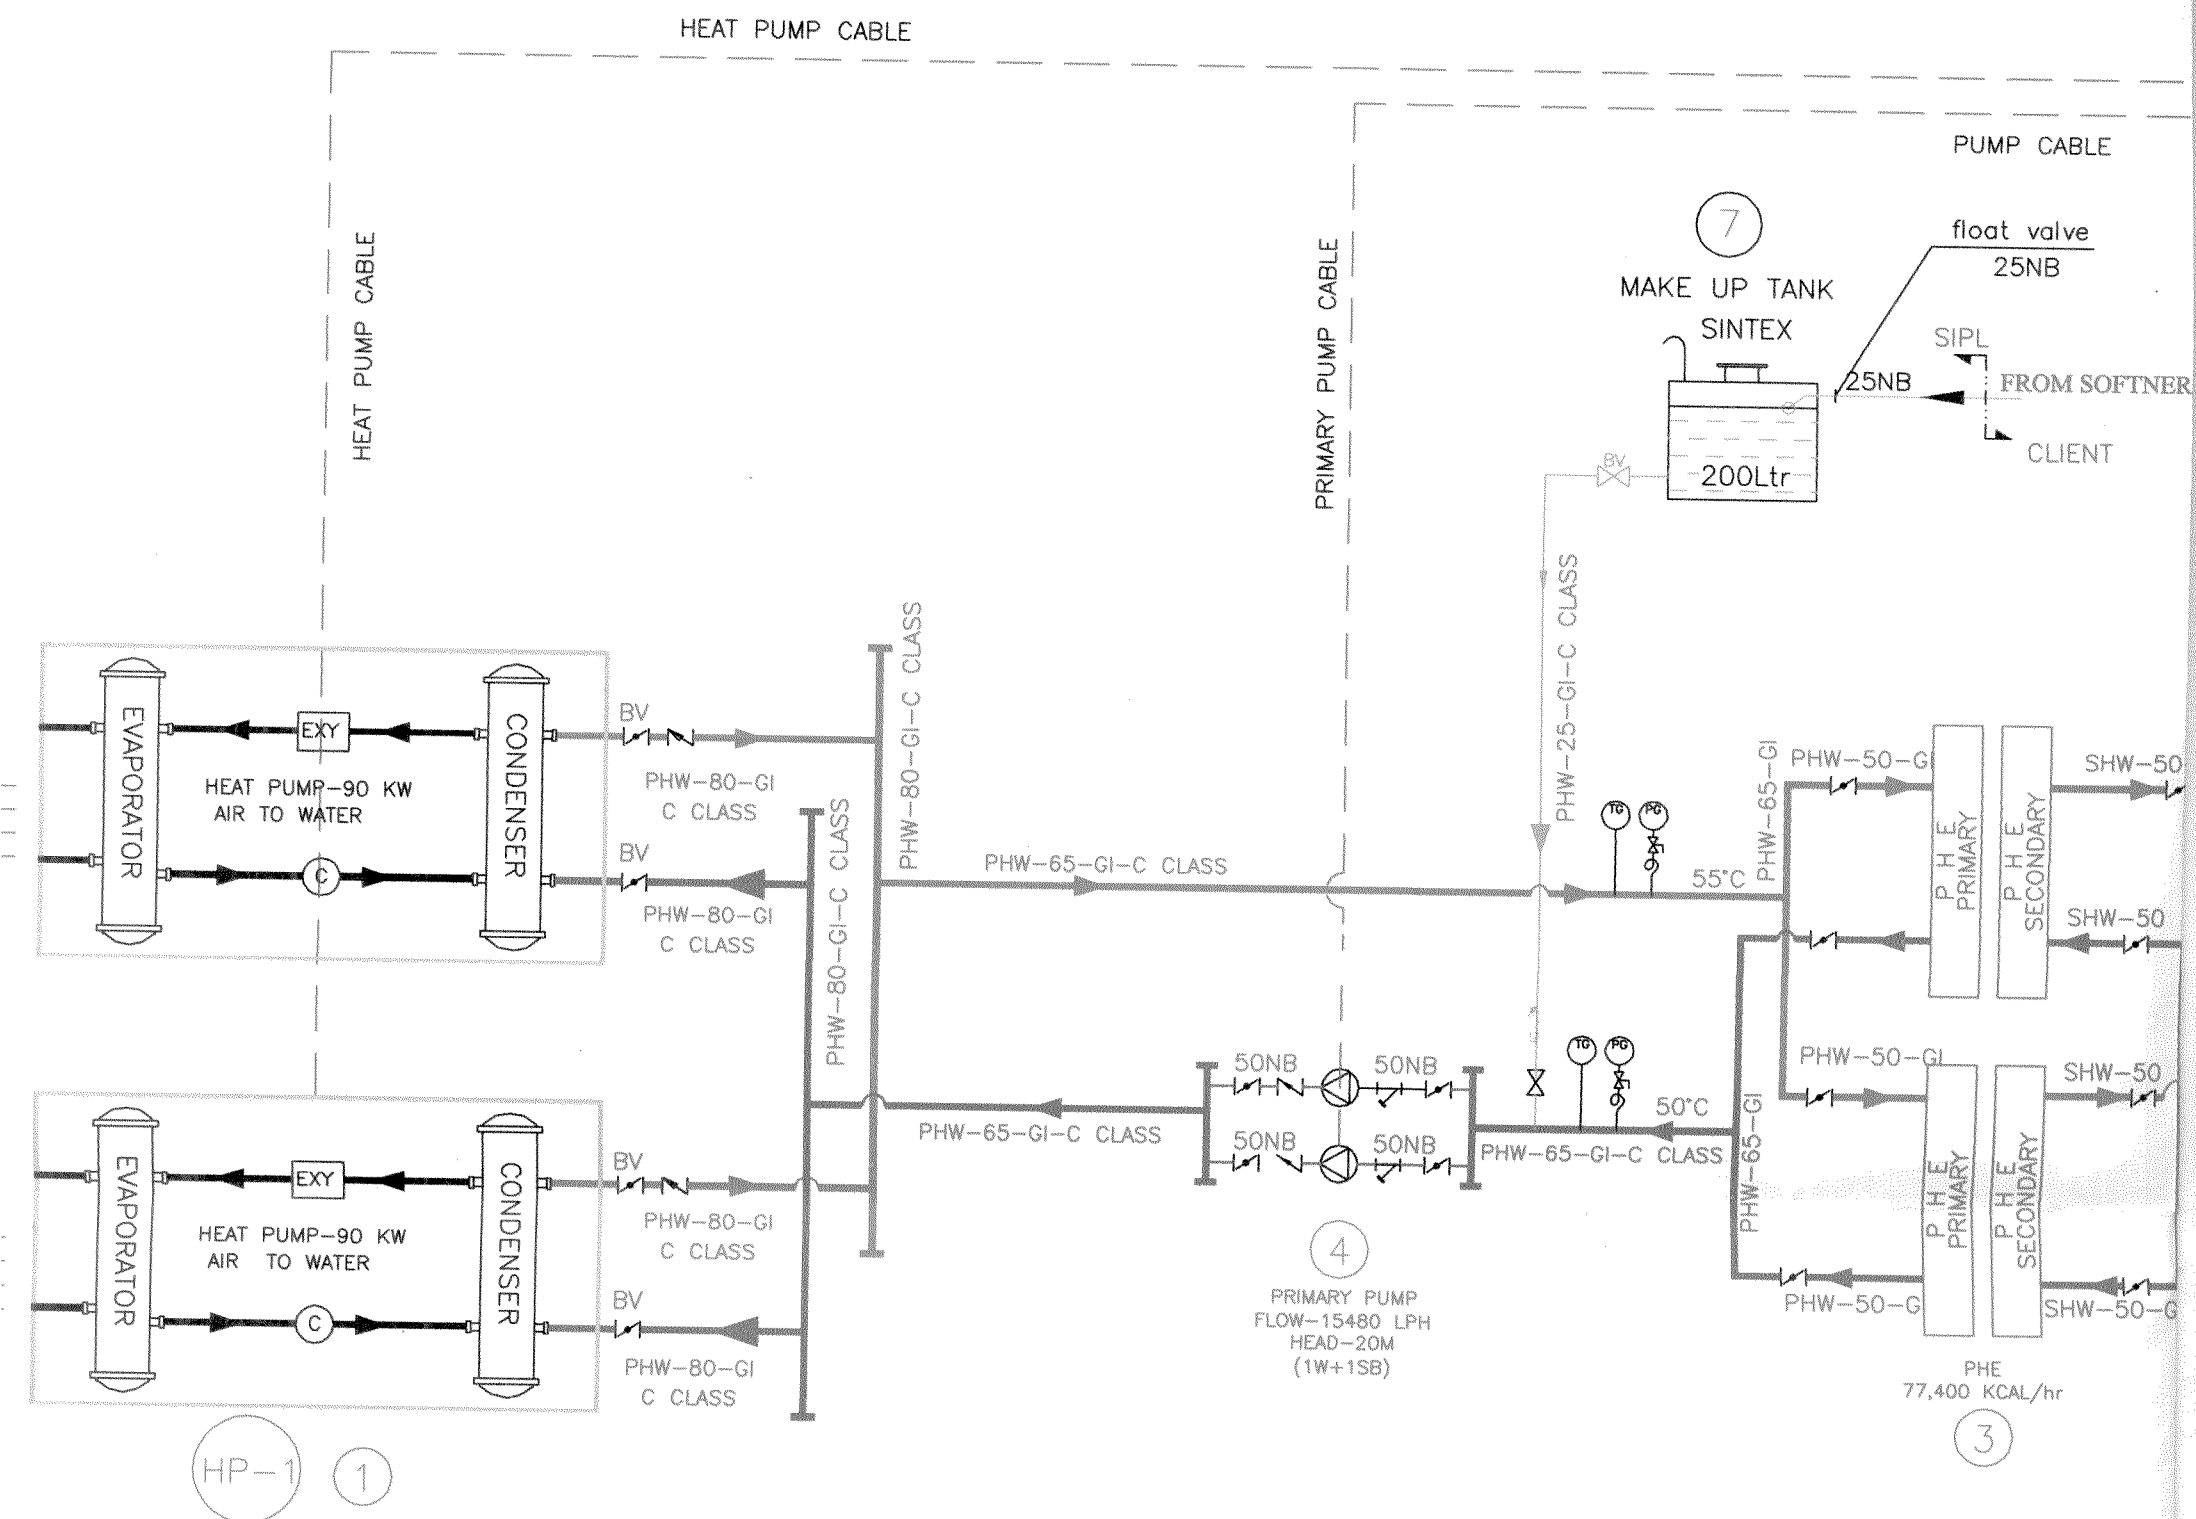

EQUIPMENT DATA FOR HOT WATER SYSTEM		
DESCRIPTION	QTY	CAPACITY
HEAT PUMP (AIR TO WATER)	2	90 KW
HOT WATER MIXING TANK (MS)	1	5000 ltrs
PLATE HEAT EXCHANGER	2	77,400 Kcal/hr
PRIMARY CIRCULATION PUMP	2	15480 LPH, 20m HEAD
SECONDARY CIRCULATION PUMP	2	15480 LPH, 20m HEAD
RETURN PUMP	2	3000 LPH, 20m HEAD
MAKE UP TANK	1	200 ltrs
CONTROL PANEL FOR HWG SYSTEM	1	-