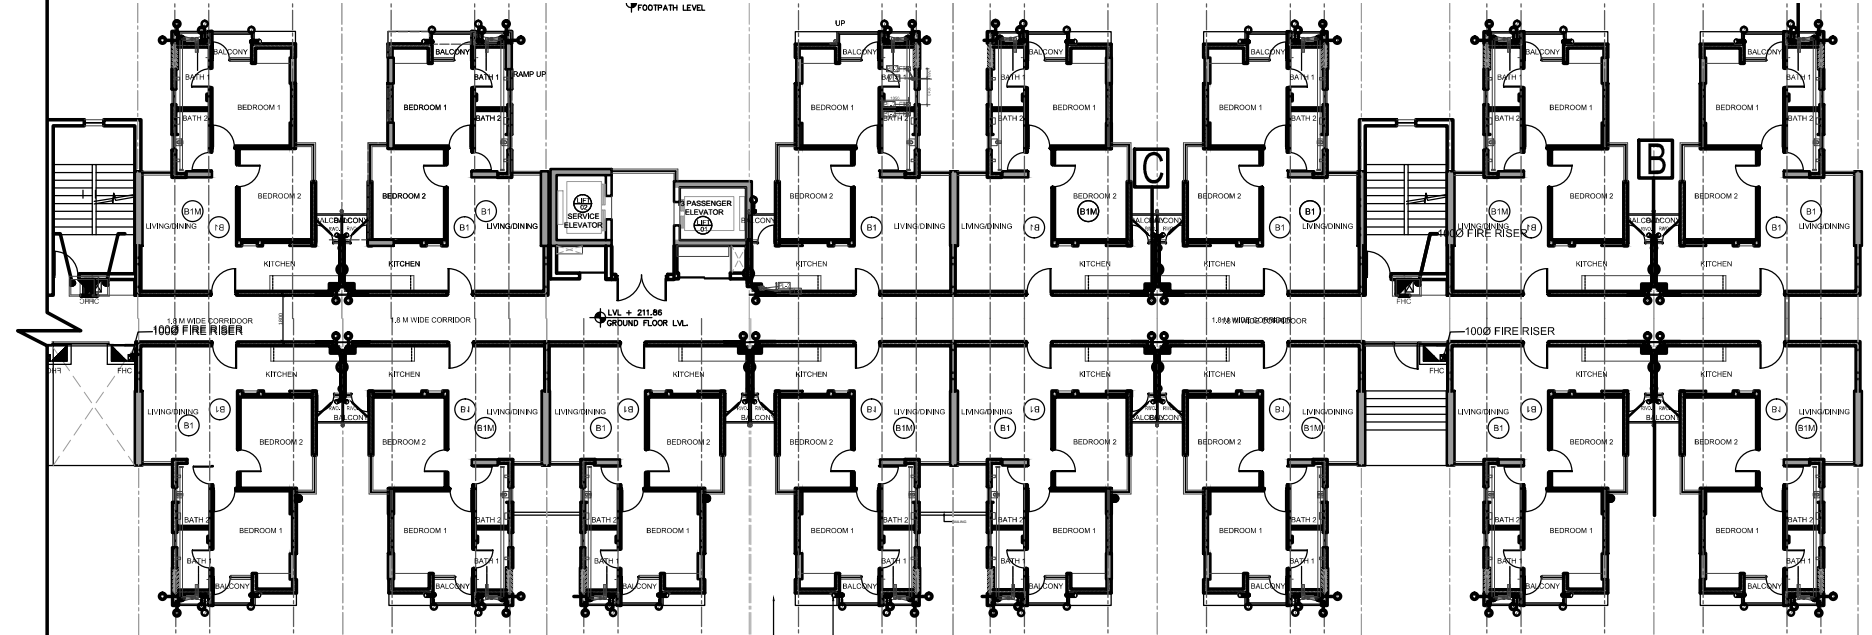
FOOTPATH LEVEL
UP
RAMP UP
BALCONY
BATH 1
BATH 2
BEDROOM 1
BEDROOM 2
LIVING/DINING
KITCHEN
B1
B1M
SERVICE ELEVATOR
PASSENGER ELEVATOR
C
B
LVL + 211.86
GROUND FLOOR LVL.
1.8 M WIDE CORRIDOR
100Ø FIRE RISER
FHC