


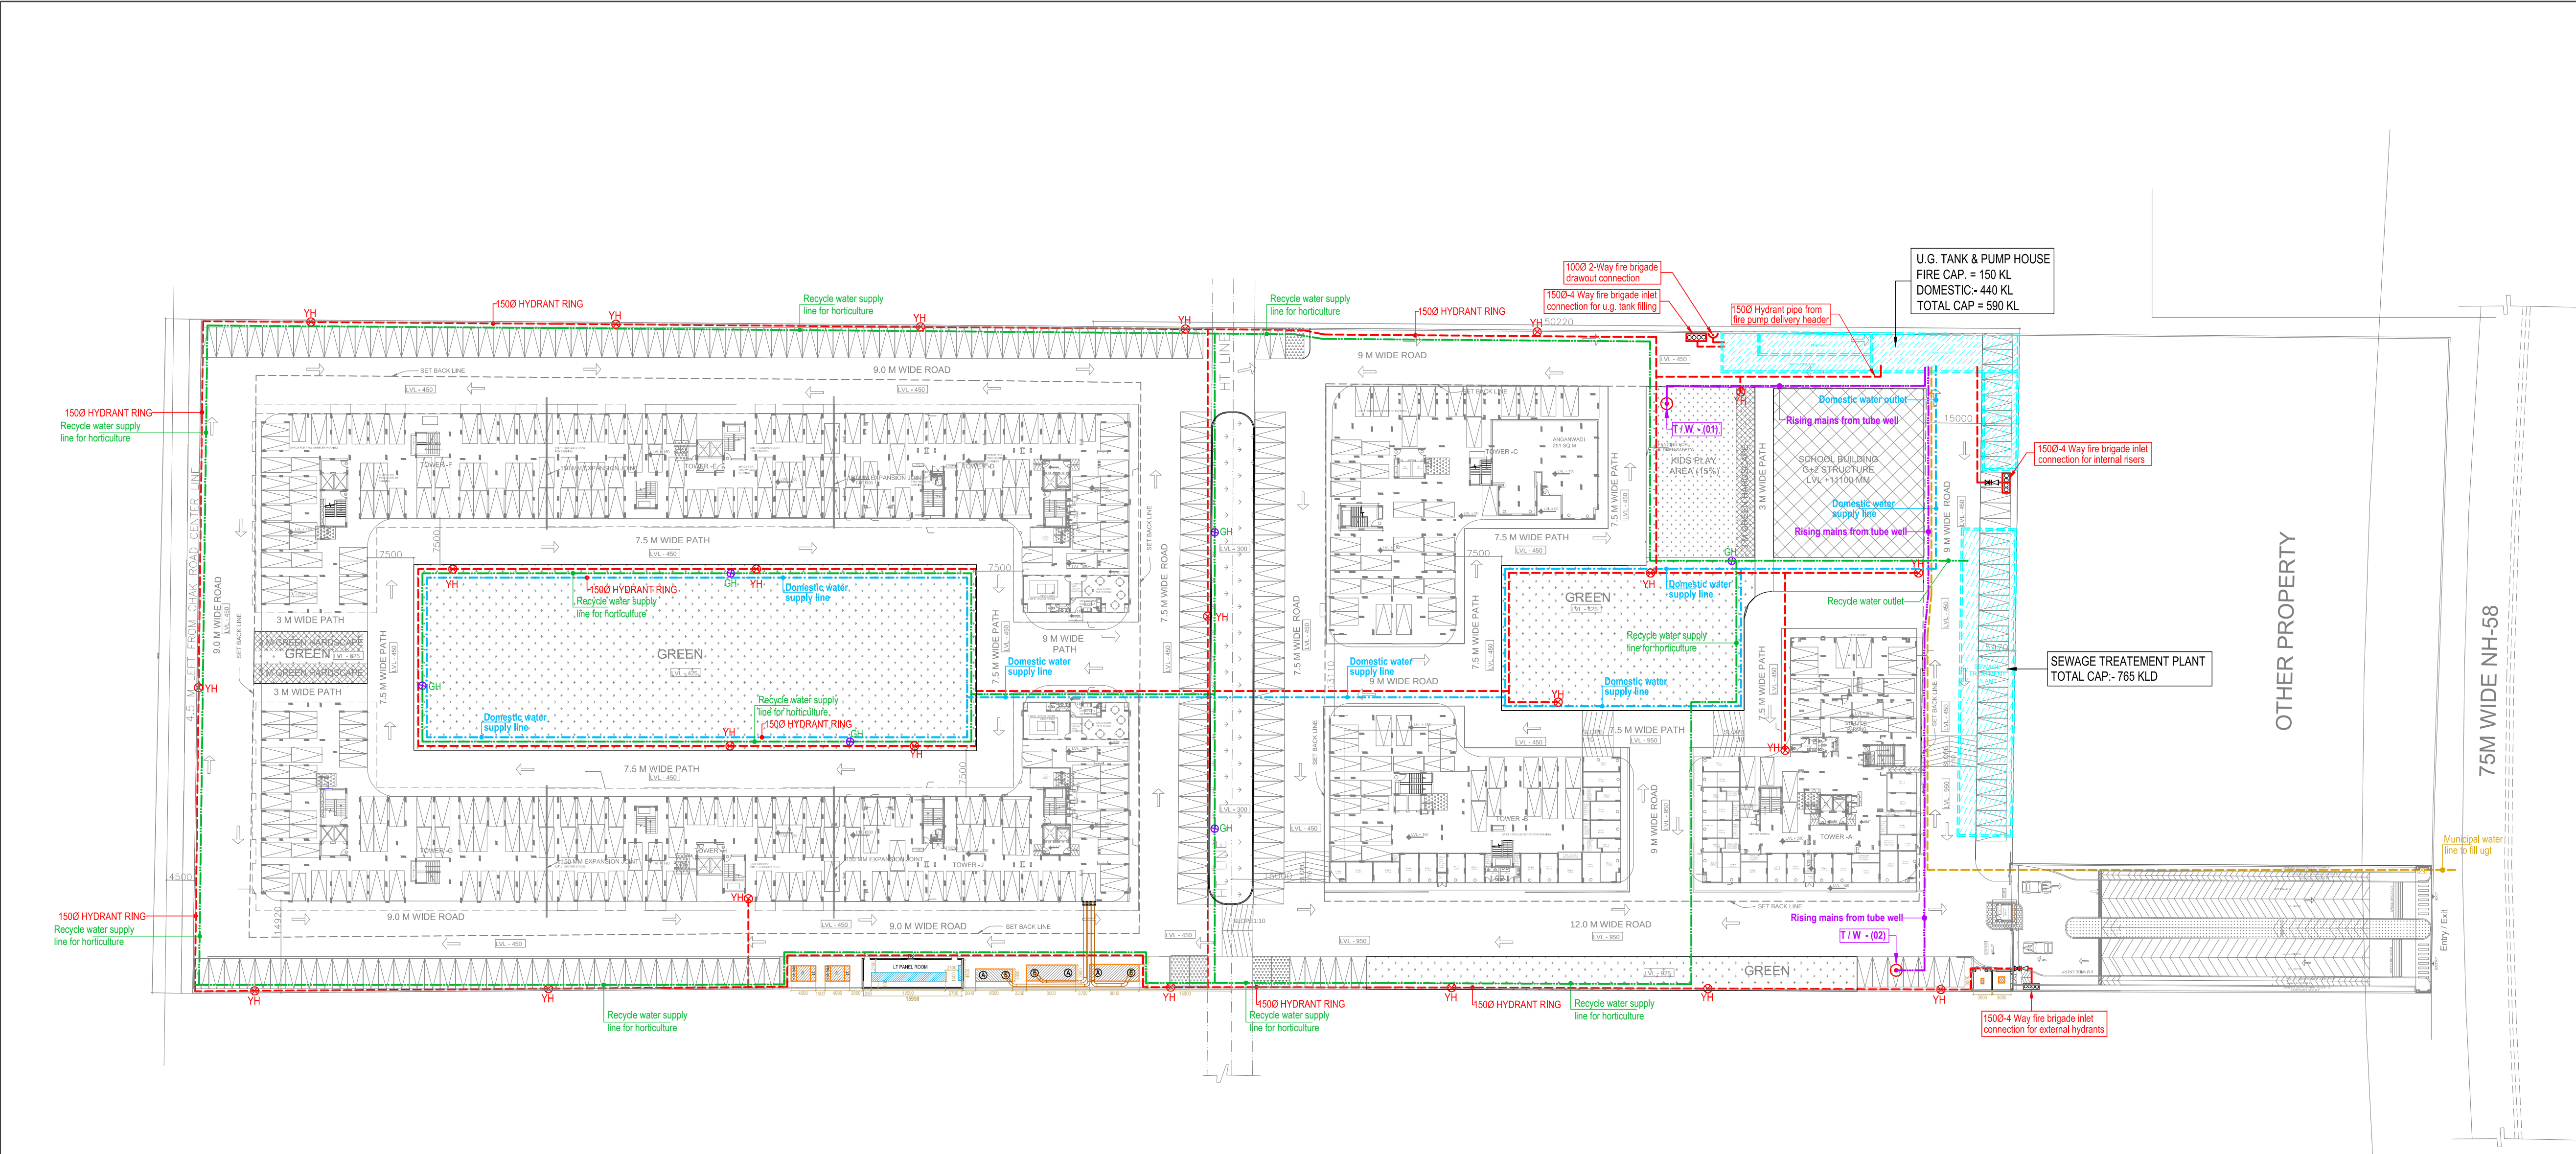

LEGEND :

S. No.	SYMBOL	DESCRIPTION
1.		DOMESTIC WATER SUPPLY LINE
2.		RISING MAINS FROM TUBE WELL
3.		RECYCLED WATER SUPPLY PIPE LINE
4.		MUNICIPAL WATER SUPPLY PIPE LINE
5.		GARDEN HYDRANT
6.		PROPOSED TUBE WELL
7.		
8.		

LEGEND : FIRE SYSTEM

S. No.	SYMBOL	DESCRIPTION
1.		FIRE LINE
2.		YARD HYDRANT 63 M.M. DIA. SINGLE HEADED HYDRANT VALVE WITH 2 NOS. 15 M. LONG, 63 M.M. DIA. FIRE HOSE PIPE & 1 NO. BRANCH PIPE WITH NOZZLE
3.		FIRE BRIGADE CONNECTION
4.		BUTTERFLY VALVE
5.		NONRETURN VALVE (CHECK VALVE)
6.		ISOLATING VALVE WITH MASONARY CHAMBER

LEGEND : FIRE SYSTEM

YARD HYDRANT PIPE DIA :->

a) 1 NO OF YARD HYDRANTS PIPE DIA TO BE = 800

b) 3 NO OF YARD HYDRANTS PIPE DIA TO BE = 1000

c) 4 NO OF YARD HYDRANTS AND ABOVE PIPE DIA TO BE = 1500

Rev. No.	Date	Revision
..	..	..

Project :

LANDCRAFT METRO HOMES

UNDER SAMAJWADI AFFORDABLE GROUP
HOUSING SCHEME AT KHASRA NOS. - 613M, 614M,
615 VILLAGE BASANTPUR TEHNSIL
MODINAGAR, GAZIABAD,UTTAR PRADESH

Title :

LAYOUT PLAN

SubTitle :

**EXTERNAL WATER SUPPLY &
YARD HYDRANT SYSTEM**

Drawing Released For :

☐ APPROVAL ☒ SUBMISSION

☐ ADVANCE COPY ☐ CONSTRUCTION

Drg. No : LCMH / ES -02

Scale : 1:600 Drawn By : Amit Kamboj

Date : July 2017 Design By : Devesh Agarwal

Ckd By : Anand Havela

Architects :

National Architect & Engineers

195 RAM VIHAR,NEW DELHI-110092
PHONE/FAX :- 42518322,22377102, E mail :- info@nae.co.in

Services Consultant :

Consummate Engineering Services (P) Ltd.

Noida Office : B - 67, Sector - 67, Noida - 201 301
Tel : (0120) 6943500 (24 Lines)
Lko. Office : R 006, Rohitas Plumeria, Gomti Nagar, Lucknow
e mail : mail@cespl.in, website : www.cespl.in