


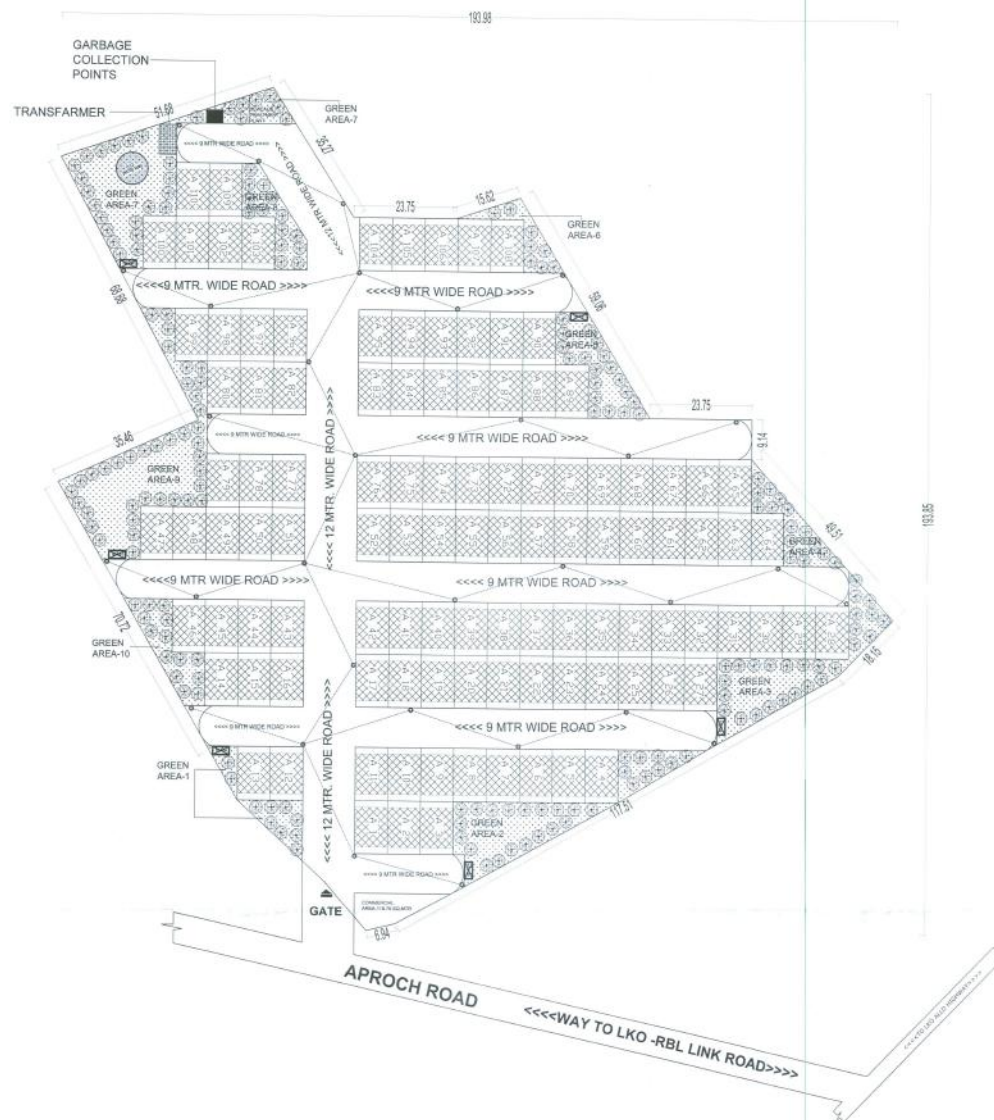

LANDSCAPE AND SERVICES LAYOUT PLAN

LEGEND:

-  GREEN AREA
-  WATER TANK
-  ZONED AREA
-  RAIN HARVESTING TANK
-  STP 75 KLD
-  GARBAGE COLLECTION POINT
-  70W 9M.POLE LIGHT (NOS -31)

TREES:

Sno.	Symbol	Botanical Name	Common Name	Size
1.		Cassia fistula		4m(H)x6m(W)
2.		Ficus Benjamina	Weeping Fig	4m(H)x4m(W)
3.		Alstonia		3m(H)x4m(W)
4.		Terminalia Mantaly		3m(H)x3m(W)
5.		Sarcococca		3m(H)x3m(W)

LEGENDS

S.NO.	NAME	SYMBOLS
1.	ELECTRIC POLE	
2.	SEWER PIPE	
3.	RAIN WATER HARVESTING	
4.	MANHOLE	

PROJECT NAME:-
PROPOSED LAYOUT PLAN OF
VAIDIK VIHAR ON KHASARA NO.-
488,442,424
AT-VILL.-BRAMHEDASPUR,
TEHSIL-MOHAN,ALGANJ
DISTT.-LUCKNOW,UTTAR PRADESH

Land Analysis:-

Land Area :- 20866.42 sqm(5.10 acres) 100%
Area under Plots :- 10337.09 sqm 50.01%
Area Under Park/Green:- 3428.5 sqm 16.60 %
Area Under Road/Services :-6900.83 sqm 33.39%

SR.NO.	PLOT TYPE	PLOT SIZE	PLOT NO.
1	TYPE-A	7.42X12.192	110
TOTAL NO. PLOTS			110

SR.NO.	GREEN AREA	AREA
1	GREEN AREA 1	149.75 sqm
2	GREEN AREA 2	504.49 sqm
3	GREEN AREA 3	456.51 sqm
4	GREEN AREA 4	173.88 sqm
5	GREEN AREA 5	264.18 sqm
6	GREEN AREA 6	113.98 sqm
7	GREEN AREA 7	662.31 sqm
8	GREEN AREA 8	176.67 sqm
9	GREEN AREA 9	731.80 sqm
10	GREEN AREA 10	194.92 sqm
TOTAL AREA		3428.5 sqm

DEVELOPER NAME:-
SHINECITY SHAPERS PVT. LTD.

PLOTS DETAILS



SUBMISSION DRAWING

DATE: 05/03/2019
SHEET NO.: 02 SCALE: 1:500

DATE: 05/03/2019
SHEET NO.: 02 SCALE: 1:500

