



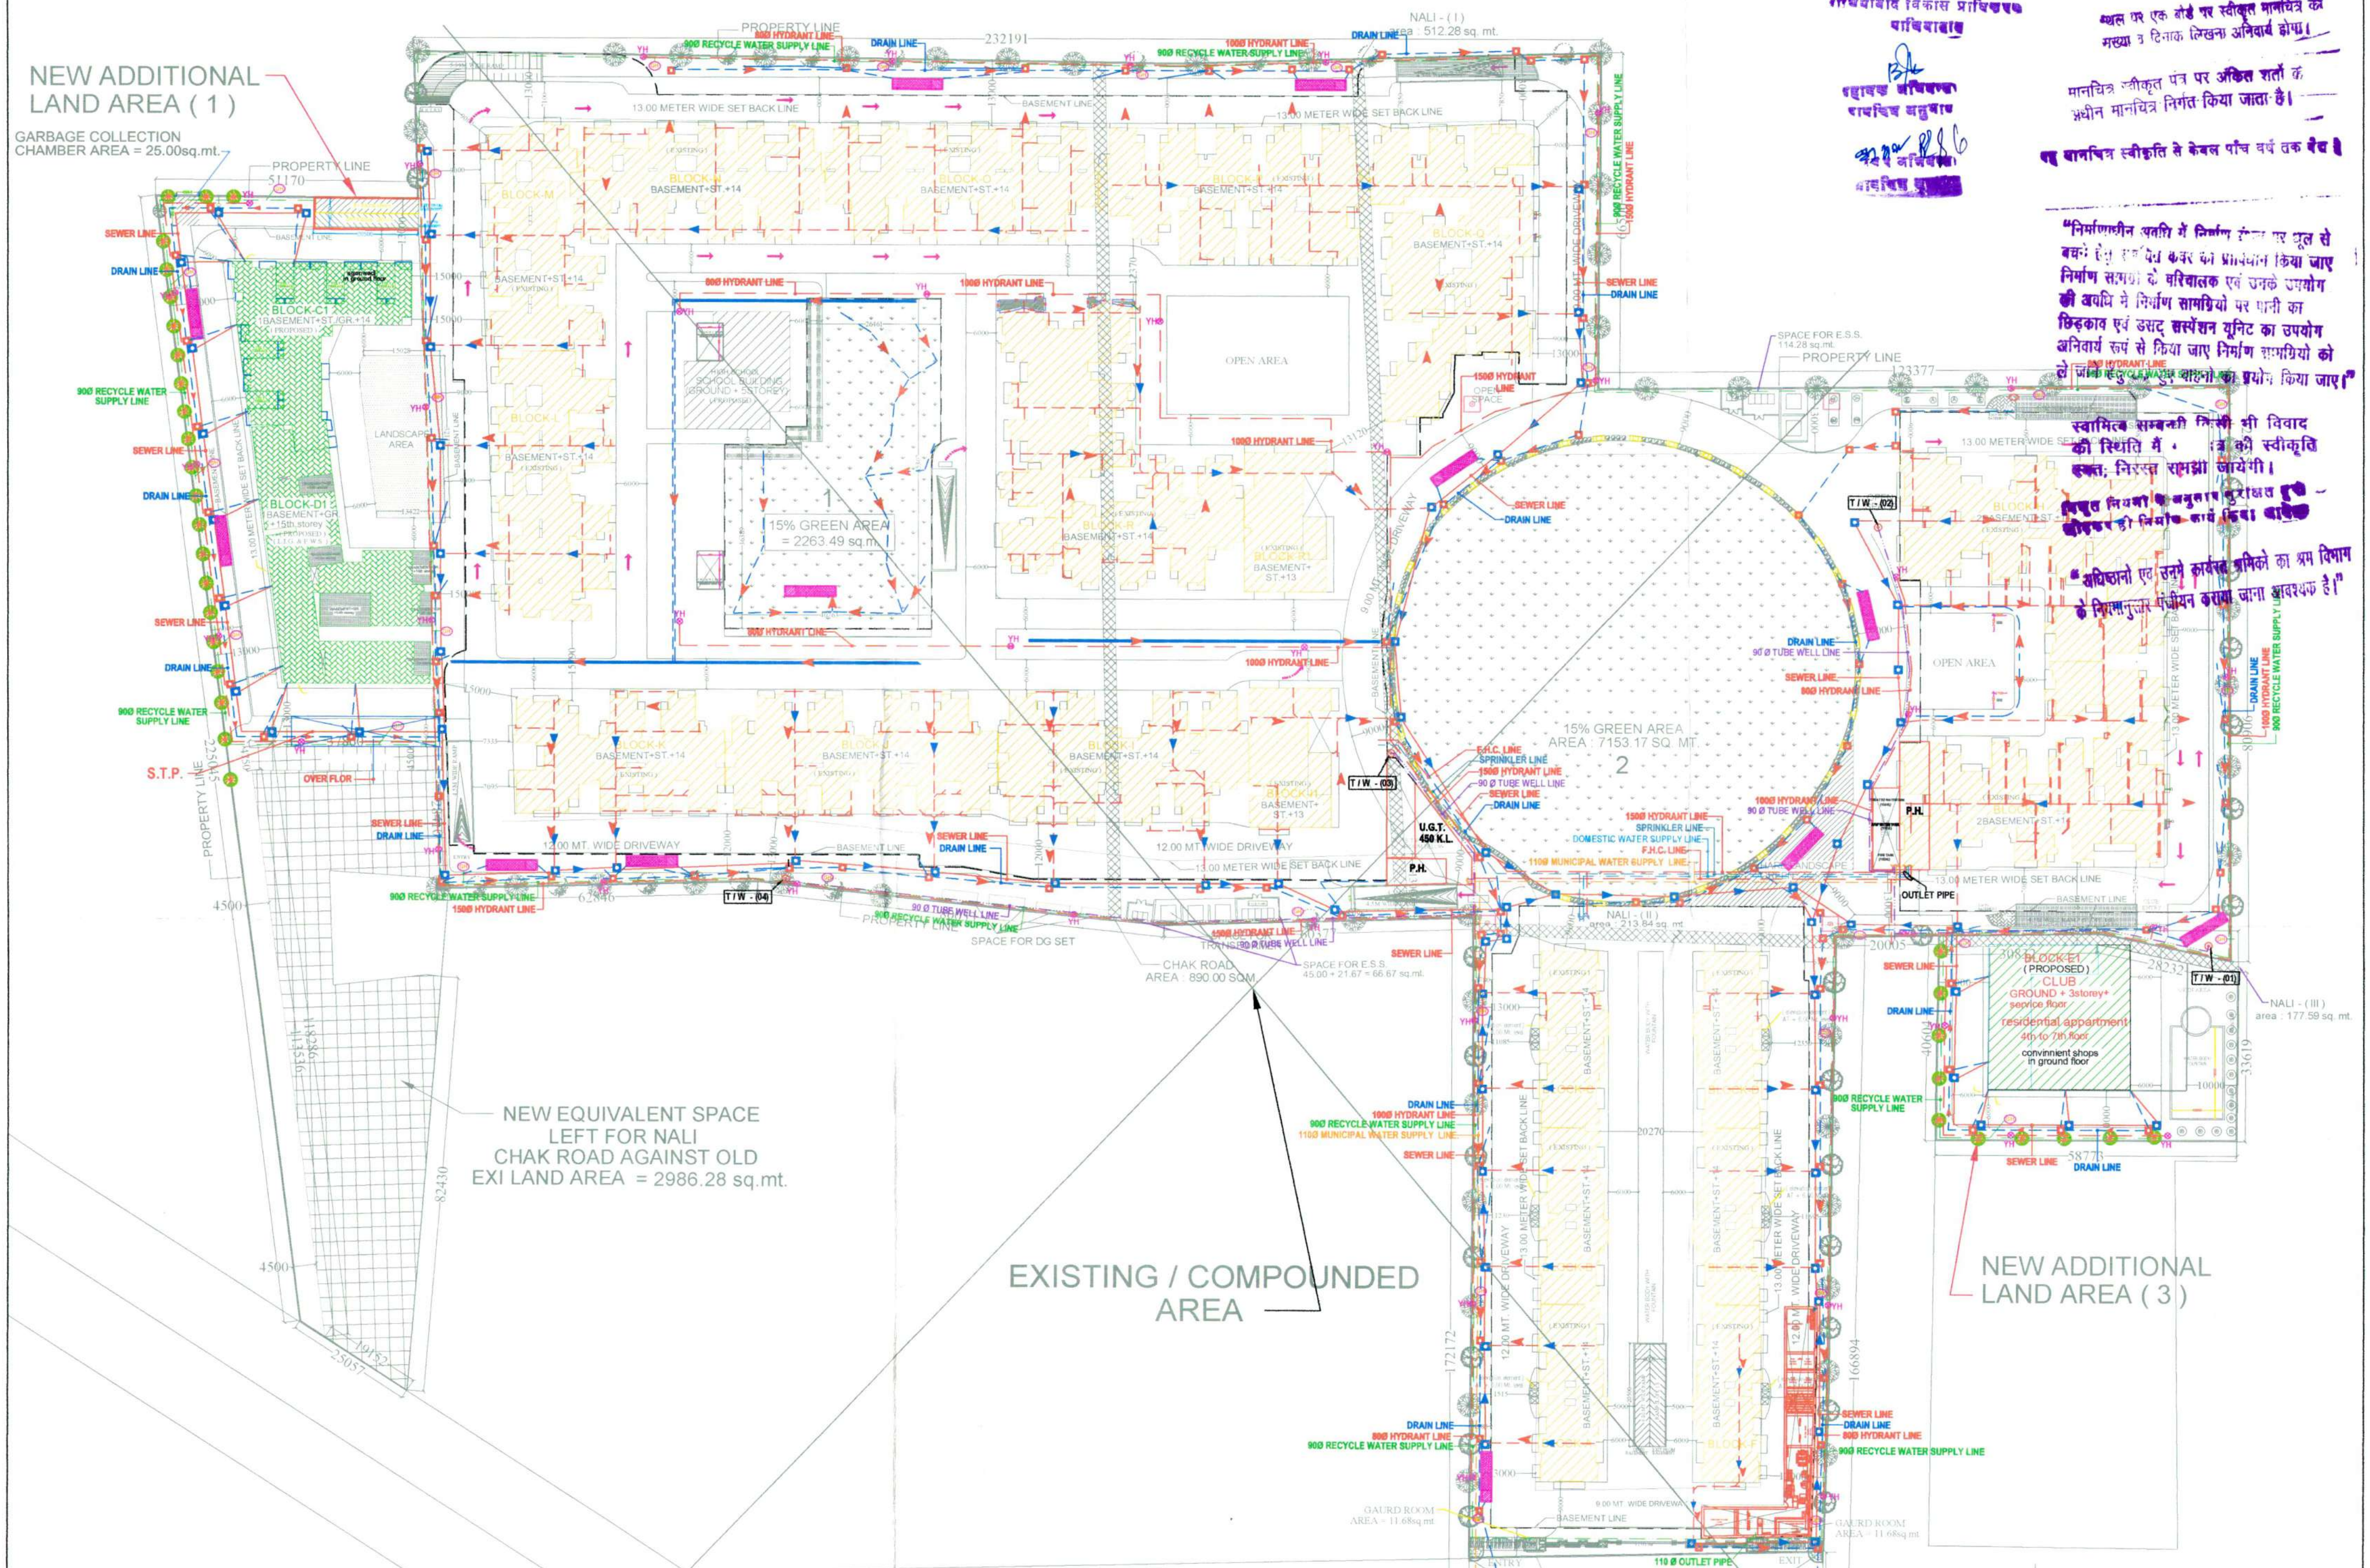

LEGEND :		
S. No.	SYMBOL	DESCRIPTION
1.	M.H. 	MANHOLE
2.		SEWER LINE
3.	C.P. 	CATCH PIT
4.		SURFACE DRAIN
5.		SAUCER DRAIN
6.		DESILTING TANK
7.		RECHARGE PIT
8.		DISTRIBUTION WATER SUPPLY PIPE LINE.
9.		RECYCLED WATER SUPPLY PIPE LINE.
10.		RISING MAIN WATER PIPE LINE.
11.		MUNICIPAL WATER SUPPLY PIPE LINE.
12.		ISOLATING VALVE
13.		PROPOSED TUBE WELL
14.		BASEMENT LINE

LEGEND : FIRE SYSTEM		
S. No.	SYMBOL	DESCRIPTION
1.	— — —	FIRE LINE
2.	—  — YH	YARD HYDRANT @ C/C 60.0M 63 M.M. DIA. SINGLE HEADED HYDRANT VALVE WITH 2 NOS. 15 M. LONG, 63 M.M. DIA. FIRE HOSE PIPE & 1 NO. BRANCH PIPE WITH NOZZLE
3.	 —	FIRE BRIGADE CONNECTION
4.	—  —	BUTTERFLY VALVE
5.	—  —	NONRETURN VALVE (CHECK VALVE)
6.	—  —	ISOLATING VALVE WITH MASONARY CHAMBER

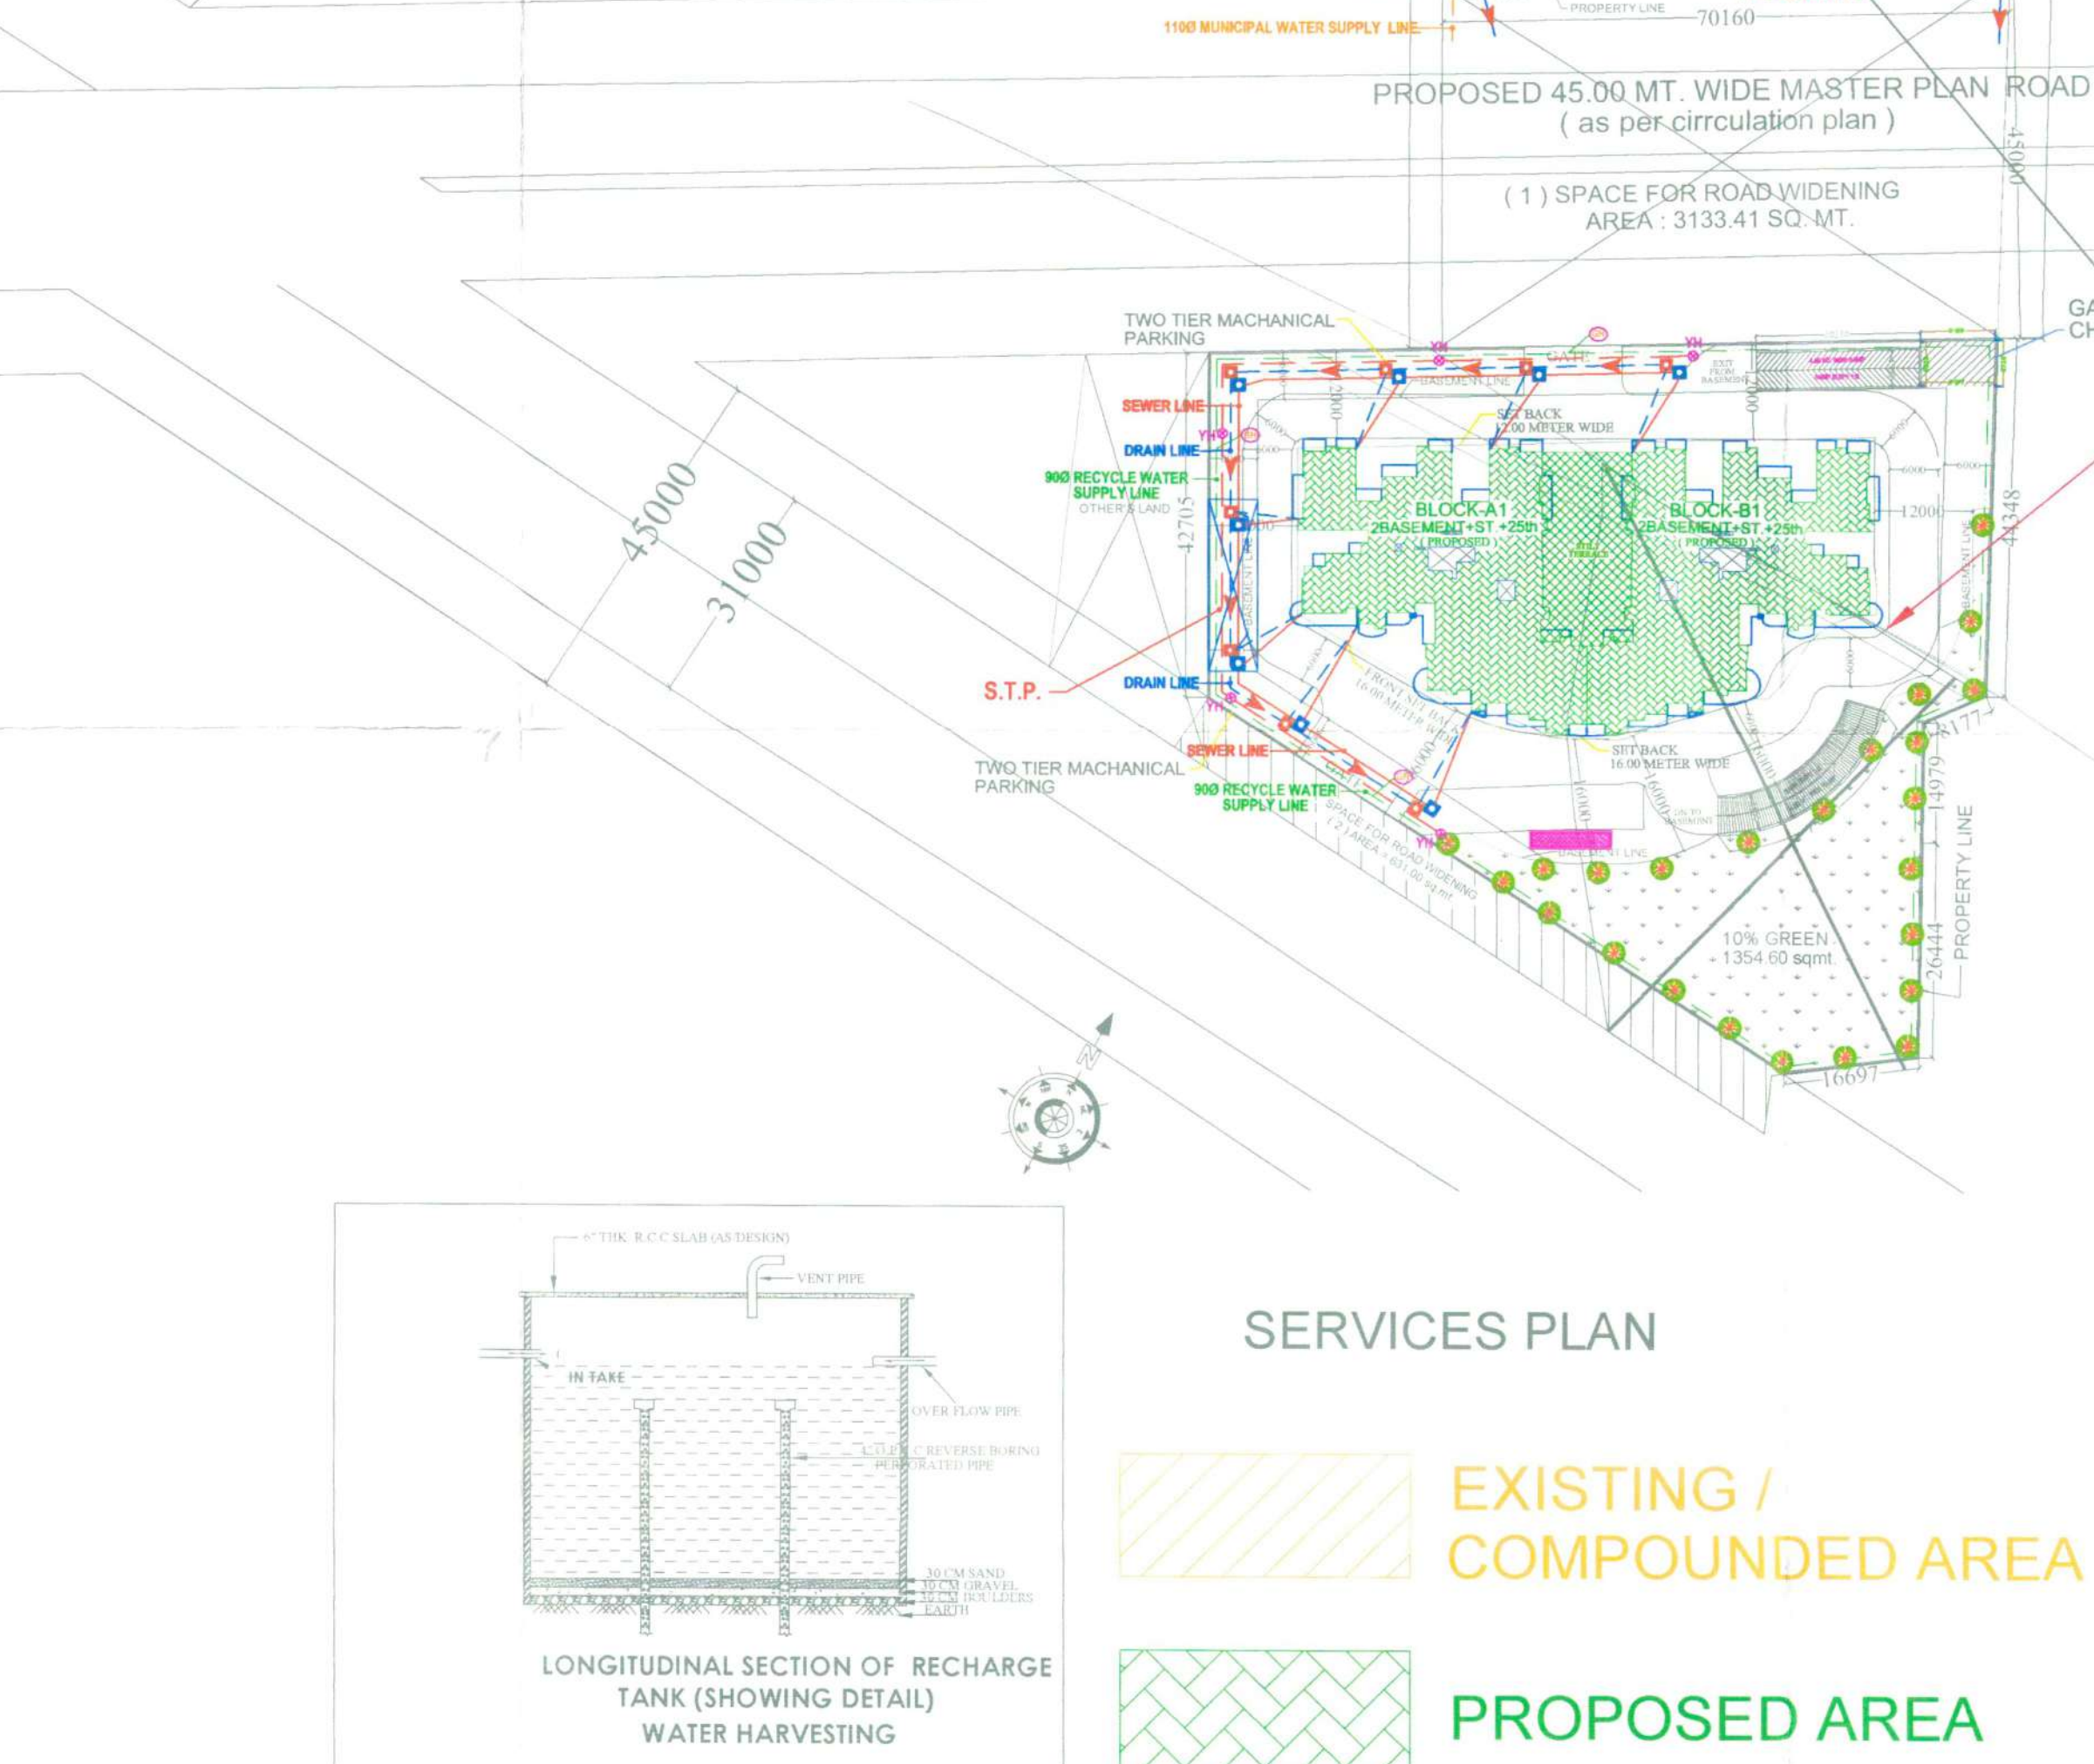

PROJECT. ADD./ALT. IN SUBMISSION DRAWING FOR THE GROUP HOUSING PROJECT "V.V.I.P. ADDRESSES AT KHASRA NO. 826 , 1111 , 1112 , 1113 ,1117 , 1119 , 1120 , 1125 , 1126 , 1144m , 1146 , 1147 AT VILLAGE NOORNAGAR & 853 , 854 , 855 , 856 , 901 , 903 AT VILLAGE SADDIK NAGAR GHAZIABAD (U.P.)		
OWNER M/s. VIBHOR VAIBHAV INFRAHOME PRIVATE LIMITED & OTHERS THROUGH- MR. DEEPAK KUMAR		
DRAWING TITLE : <div style="text-align: center; font-size: 1.2em; font-weight: bold;">SERVICES PLAN</div>		
		
OWNER'S SIGN		ARCHITECT'S SIGN.
 ASHWINI PRIVATE LTD. Ashwiniwad Architectural Services Pvt. Ltd. Architects, Engineers, Interior Designers, Vastu Consultant Office: 5/1, FLAT NO.5, ROOP NAGAR, DELHI-110007 Phone: 9871380765, 9810776101 Email- ashwiniwadarchitects@yahoo.com		
SCALE	DEALT BY A. CHAUHAN	DATE
DESIGN BY	CHECKED BY	DRG. No.