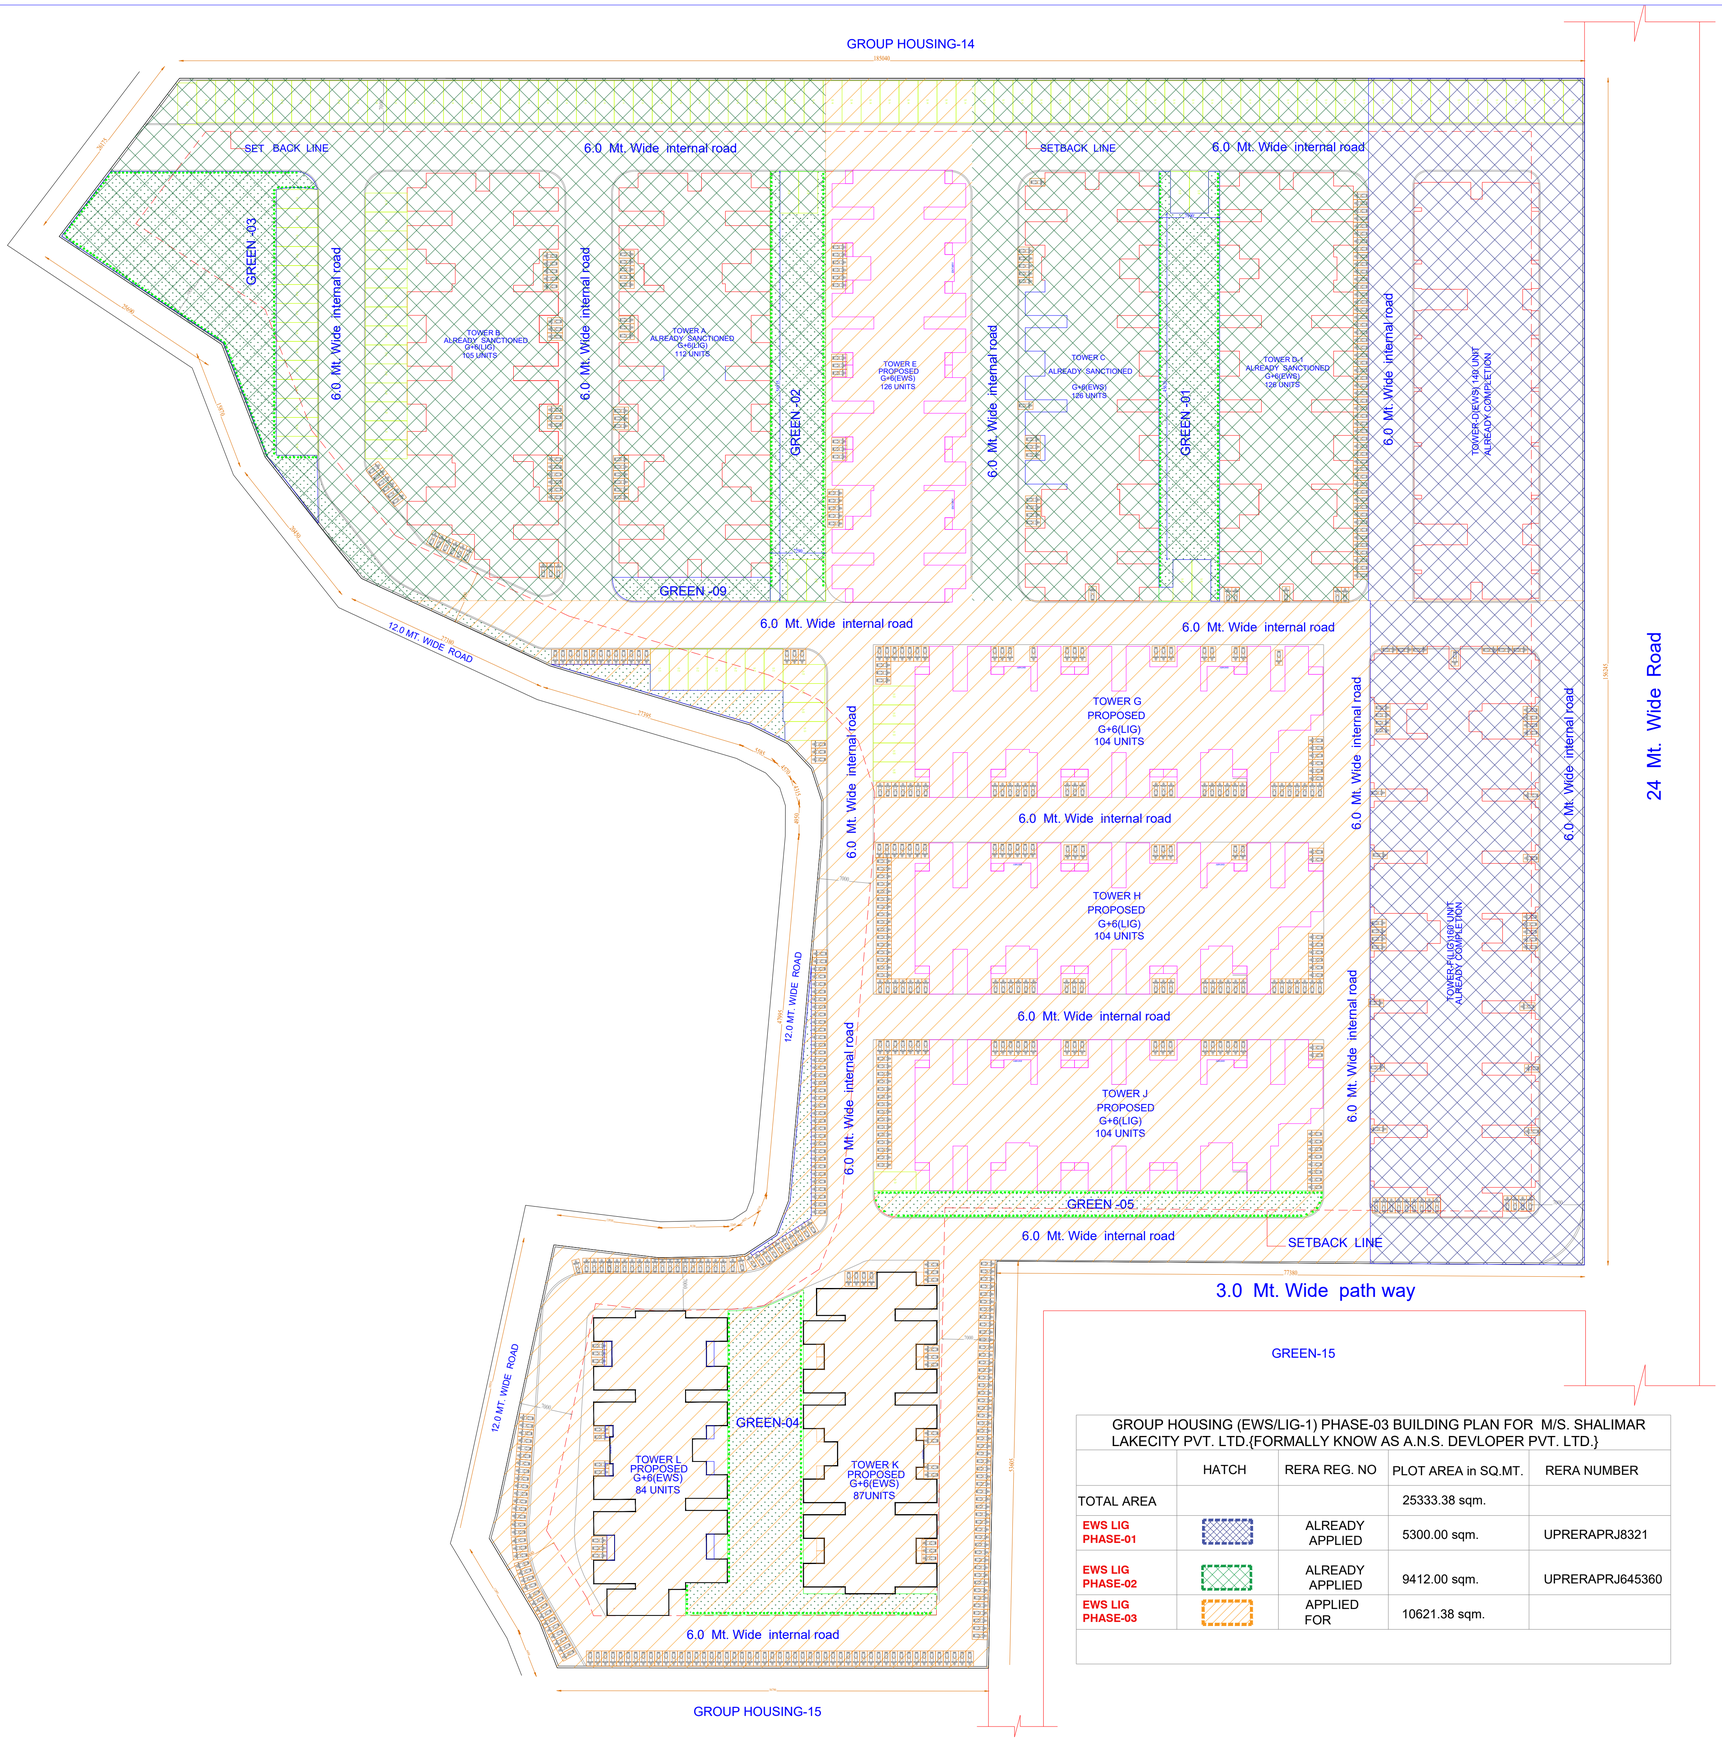

GROUP HOUSING (EWS/LIG-1) PHASE-03 BUILDING PLAN FOR M/S. SHALIMAR LAKECITY PVT. LTD.{FORMALLY KNOW AS A.N.S. DEVLOPER PVT. LTD.}

	HATCH	RERA REG. NO	PLOT AREA in SQ.MT.	RERA NUMBER
TOTAL AREA			25333.38 sqm.	
EWS LIG PHASE-01		ALREADY APPLIED	5300.00 sqm.	UPRERAPRJ8321
EWS LIG PHASE-02		ALREADY APPLIED	9412.00 sqm.	UPRERAPRJ645360
EWS LIG PHASE-03		APPLIED FOR	10621.38 sqm.	

ALREADY SANCTIONED/PROPOSED GROUP HOUSING (EWS/LIG-1) PHASE-03 BUILDING PLAN FOR M/S. SHALIMAR LAKECITY PVT. LTD.{FORMALLY KNOW AS A.N.S. DEVLOPER PVT. LTD.} THROUGH SIGNATORY AUTHORITY SHEO JANAM CHAUDHARI SITUTATED AT INTEGRATED TOWNSHIP,SHALIMAR ONE WORLD, AT BAGHAMAU,VILLAGE, LUCKNOWN.
(KHASRA NUMBER 230,231,232,233,234, 235,236,237KA,237KHA,238,239, 256KA,256KHA,257,258,760,761, 762,763,764,765,766,767,768,769,773,774,)

MEP CONSULTANT:

PDA Consultants
MEP & Green Building Consultans
REGD OFFICE:
190, SECOND FLOOR , F.I.E
PATPARGANJ INDUSTRIAL
AREA,DELHI-110092, INDIA
TEL. : +91-11-4240883 01/42408302
E-MAIL : delhi@pdaconsultants.in

REFERENCE DRAWINGS

DATE	DESCRIPTION	DWG. No.

LEGEND
ALREADY SANCTIONED WORK SHOWN AS
PROPOSED WORK SHOWN AS

NORTH

CLIENT

PROJECT
MANZIL ASHIYANA PHASE-03

DRAWING TITLE
LANDSCAPE PLAN

For Shalimar Lakecity Pvt. Ltd.
Authorised Signatory

AUTHORIZED SIGNATORY

SHIVAM SRIVASTAVA
ARCHITECT
CA/2010/50742

ARCHITECT SIGNATURE