


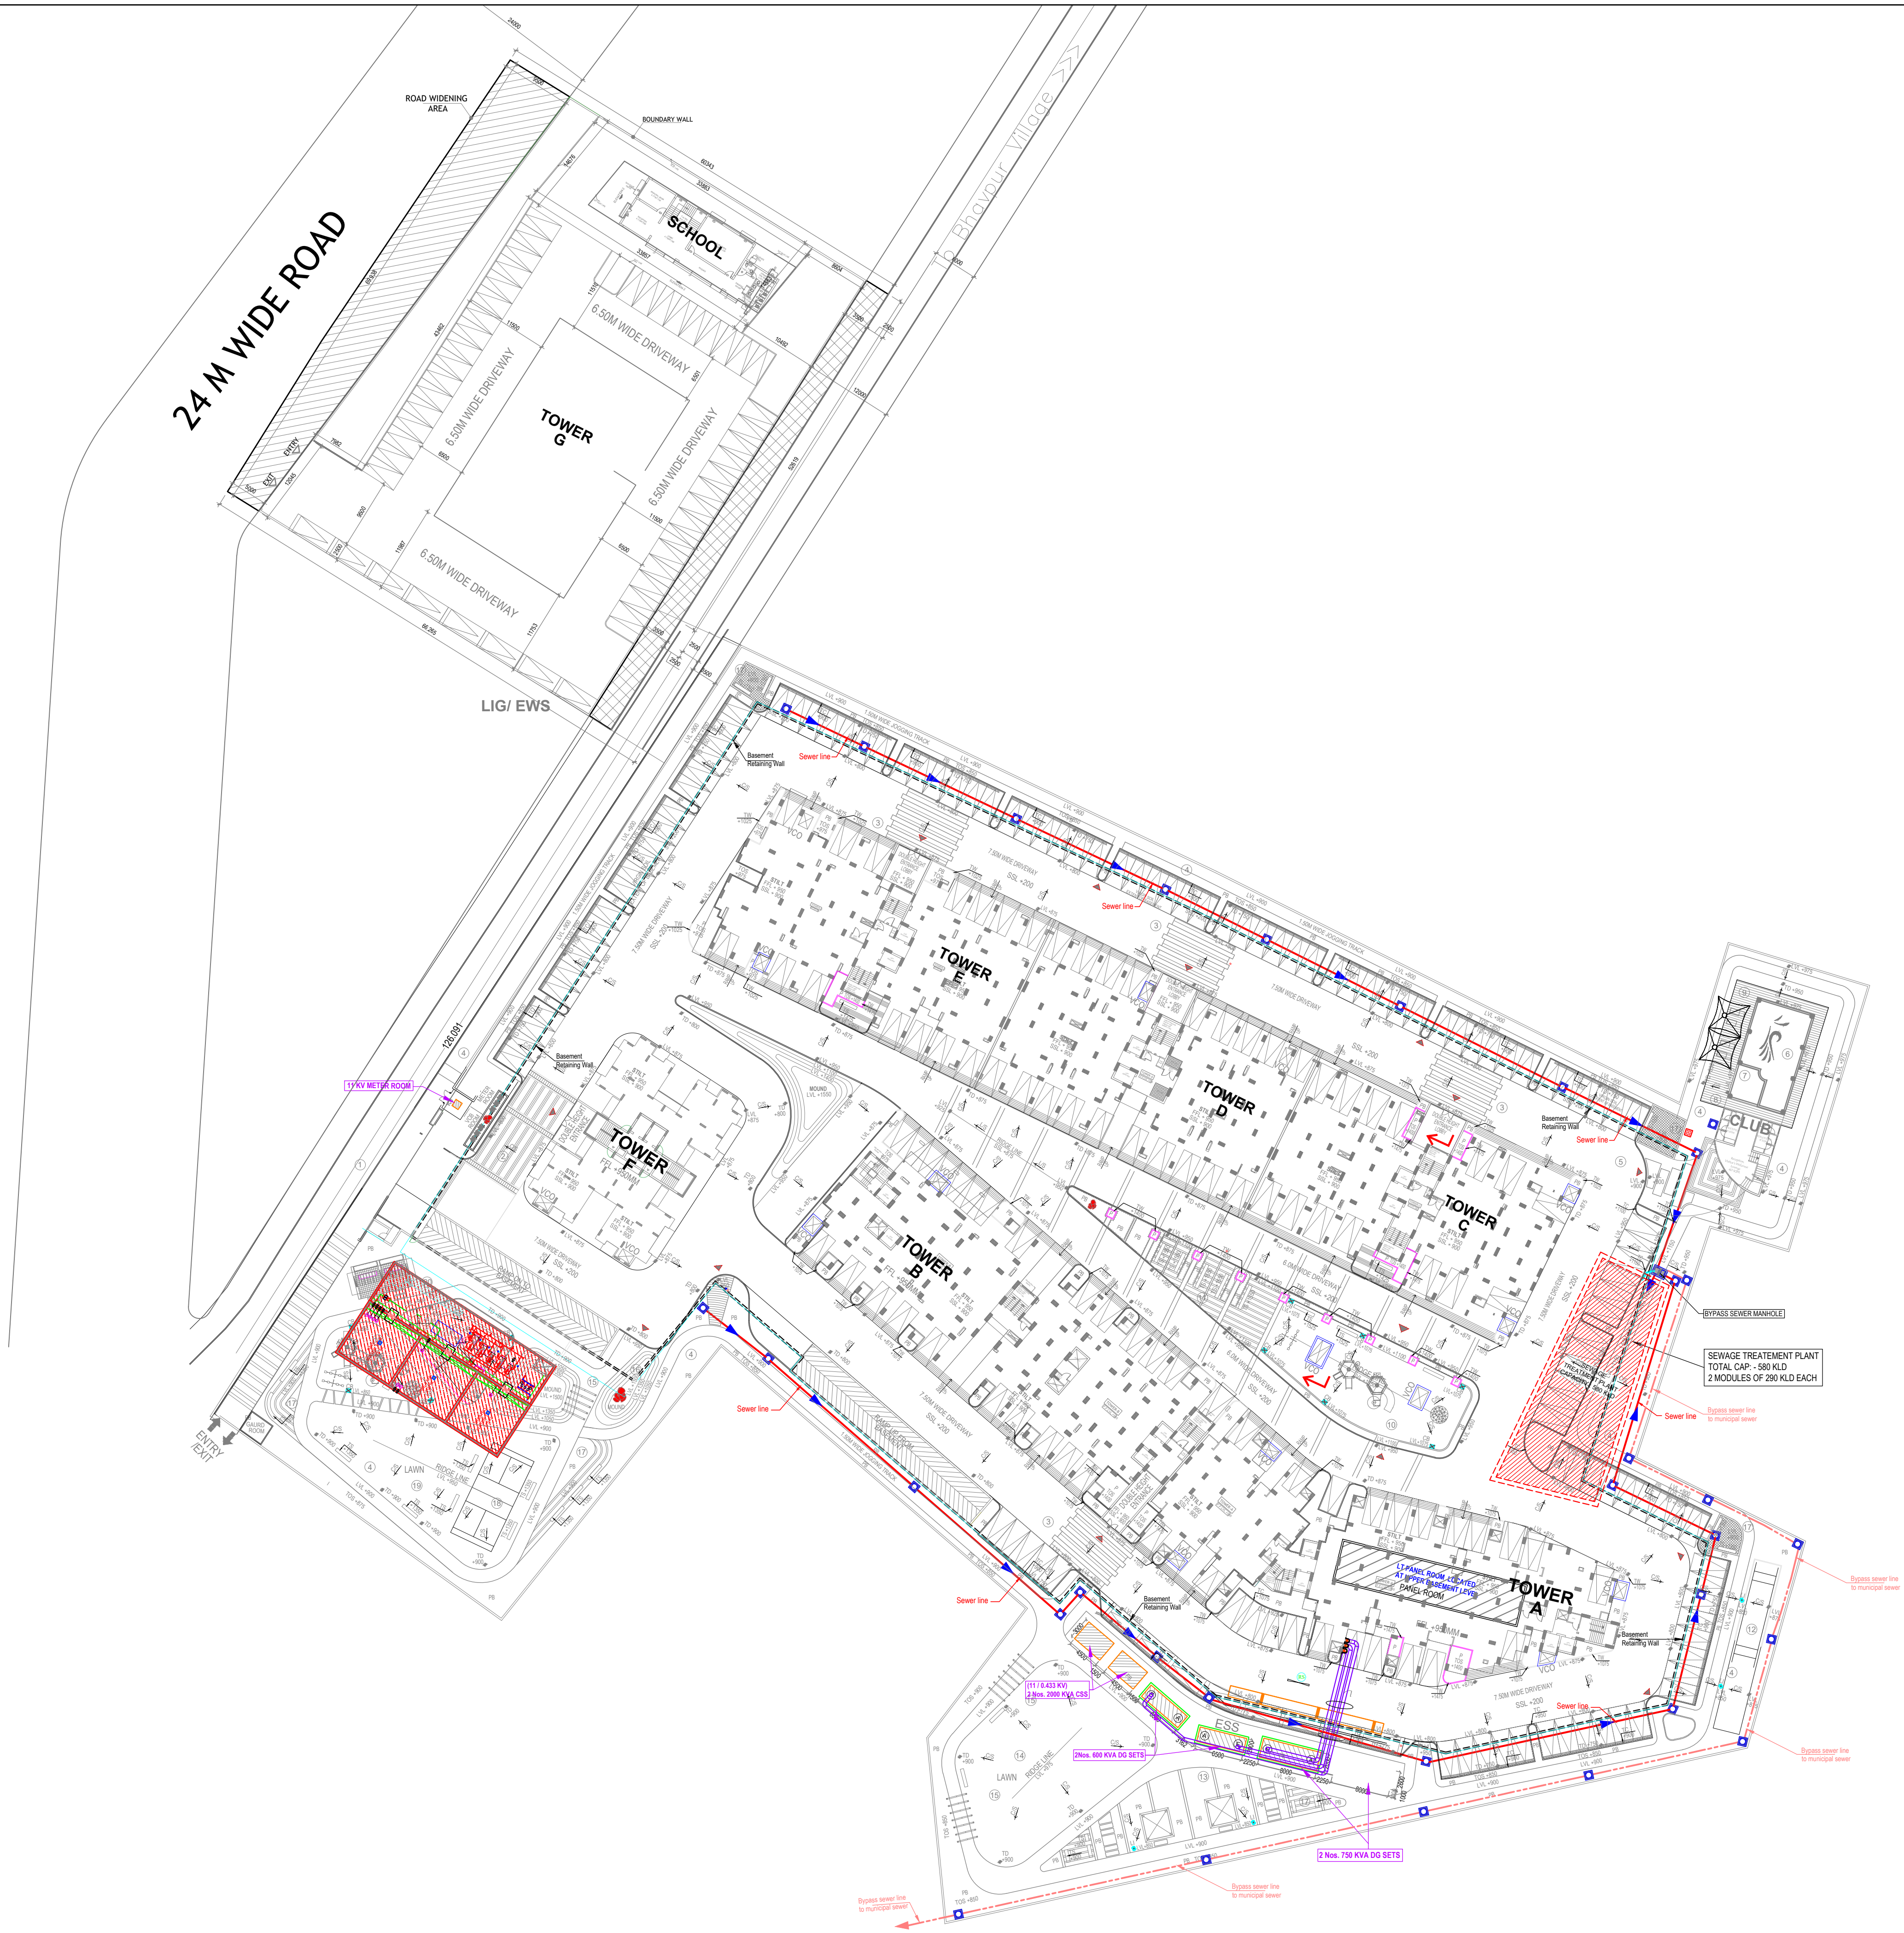

LEGEND :		
S.No.	SYMBOL	DESCRIPTION
1.	M.H.	MANHOLE
2.		SEWER LINE
3.		BASEMENT RETAINING WALL

Rev. No.	Date
..	..

Project :
SG GRAND
AT RAJ NAGAR, GHAZIABAD

Title :
LAYOUT PLAN

Subtitle :
EXTERNAL SEWERAGE

Drawing Released For :
☐ APPROVAL ☒ ADVANCE COPY

Drg. No : **SG GRAND / ES - 02**

Scale : **1 : 350**

Date : **July 2018**

Ckd By :

Architects :
DEEPAK MEHTA & ASSOCIATES
ARCHITECTS, PLANNERS, VALUERS, LANDSCAPERS
1st & 2nd FLOOR, PLOT NO. 16, ABHISHEK PLAZA
DELHI - 110091, INDIA, Tel (O) : +91-11-22770180
E-mail : deepakmehta1962@gmail.com, Website : www.dmaa.in

Services Consultant :
Consummate Engineering
Noida Office : B - 67, Sector 18, Noida
Tel : (0120) 6613500 (24 Hrs)
Lko. Office : R 006, Rohini
Tel : (0522) 6515455
e mail : mail@cespl.in