



ALREADY SANCTIONED/PROPOSED
GROUP HOUSING (EWS/LIG-1) PHASE-03
BUILDING PLAN FOR M/S. SHALIMAR
LAKECITY PVT. LTD.(FORMALLY KNOW
AS A.N.S. DVELOPER PVT. LTD.)
THROUGH SIGNATORY AUTHORITY
SHEO JANAM CHAUDHARI SITUTATED AT
INTEGRATED TOWNSHIP SHALIMAR
ONE WORLD, AT BAGHAMAU,VILLAGE,
LUCKNOWN.

(KHASRA NUMBER 230,231,232,233,234,
235,236,237KA,237KHA,238,239,
256KA,256KHA,257,258,760,761,
762,763,764,765,766,767,768,769,773,774.)

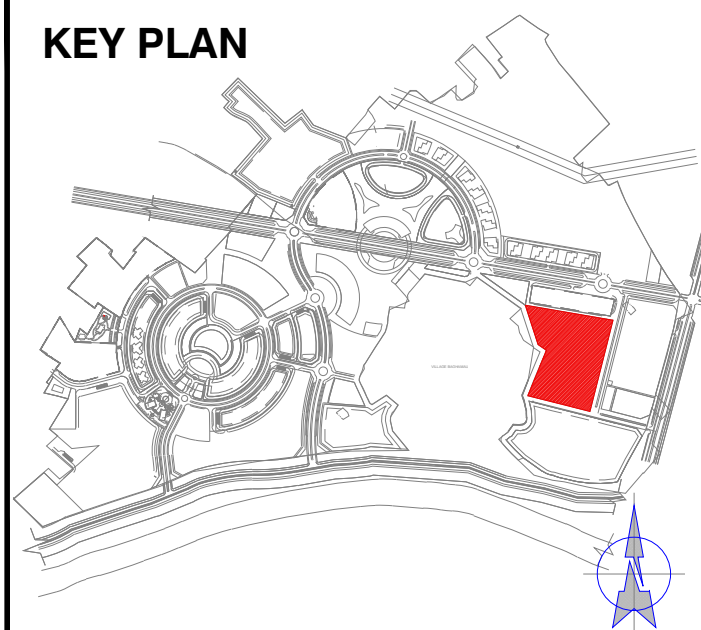

LEGEND	
CODE	DESCRIPTION

PDA CONSULTANTS
MEP & Green Building Consultants
PDA HOUSE, A-148, SECTOR -136, NOIDA,
UTTAR PRADESH - 201304, INDIA
0120-5109191
delhi@pdaconsultants.in
www.pdamepconsultants.com

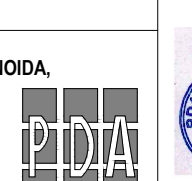


STRUCTURAL	

PROJECT	MANZIL ASHIYANA PHASE-03
---------	-----------------------------

ARCHITECT	
-----------	--

--	--

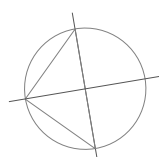DRAWN BY H.K.	SCALE @A1-1:250	NORTH : 
CHECKED BY H.A.	DATE 06.04.2026	




SHIVAM SRIVASTAVA
ARCHITECT
CA201090742

For Shalimar Lakecity Pvt. Ltd.



Authorized Signatory


DRAWING TITLE	ELECTRICITY LAYOUT
---------------	--------------------

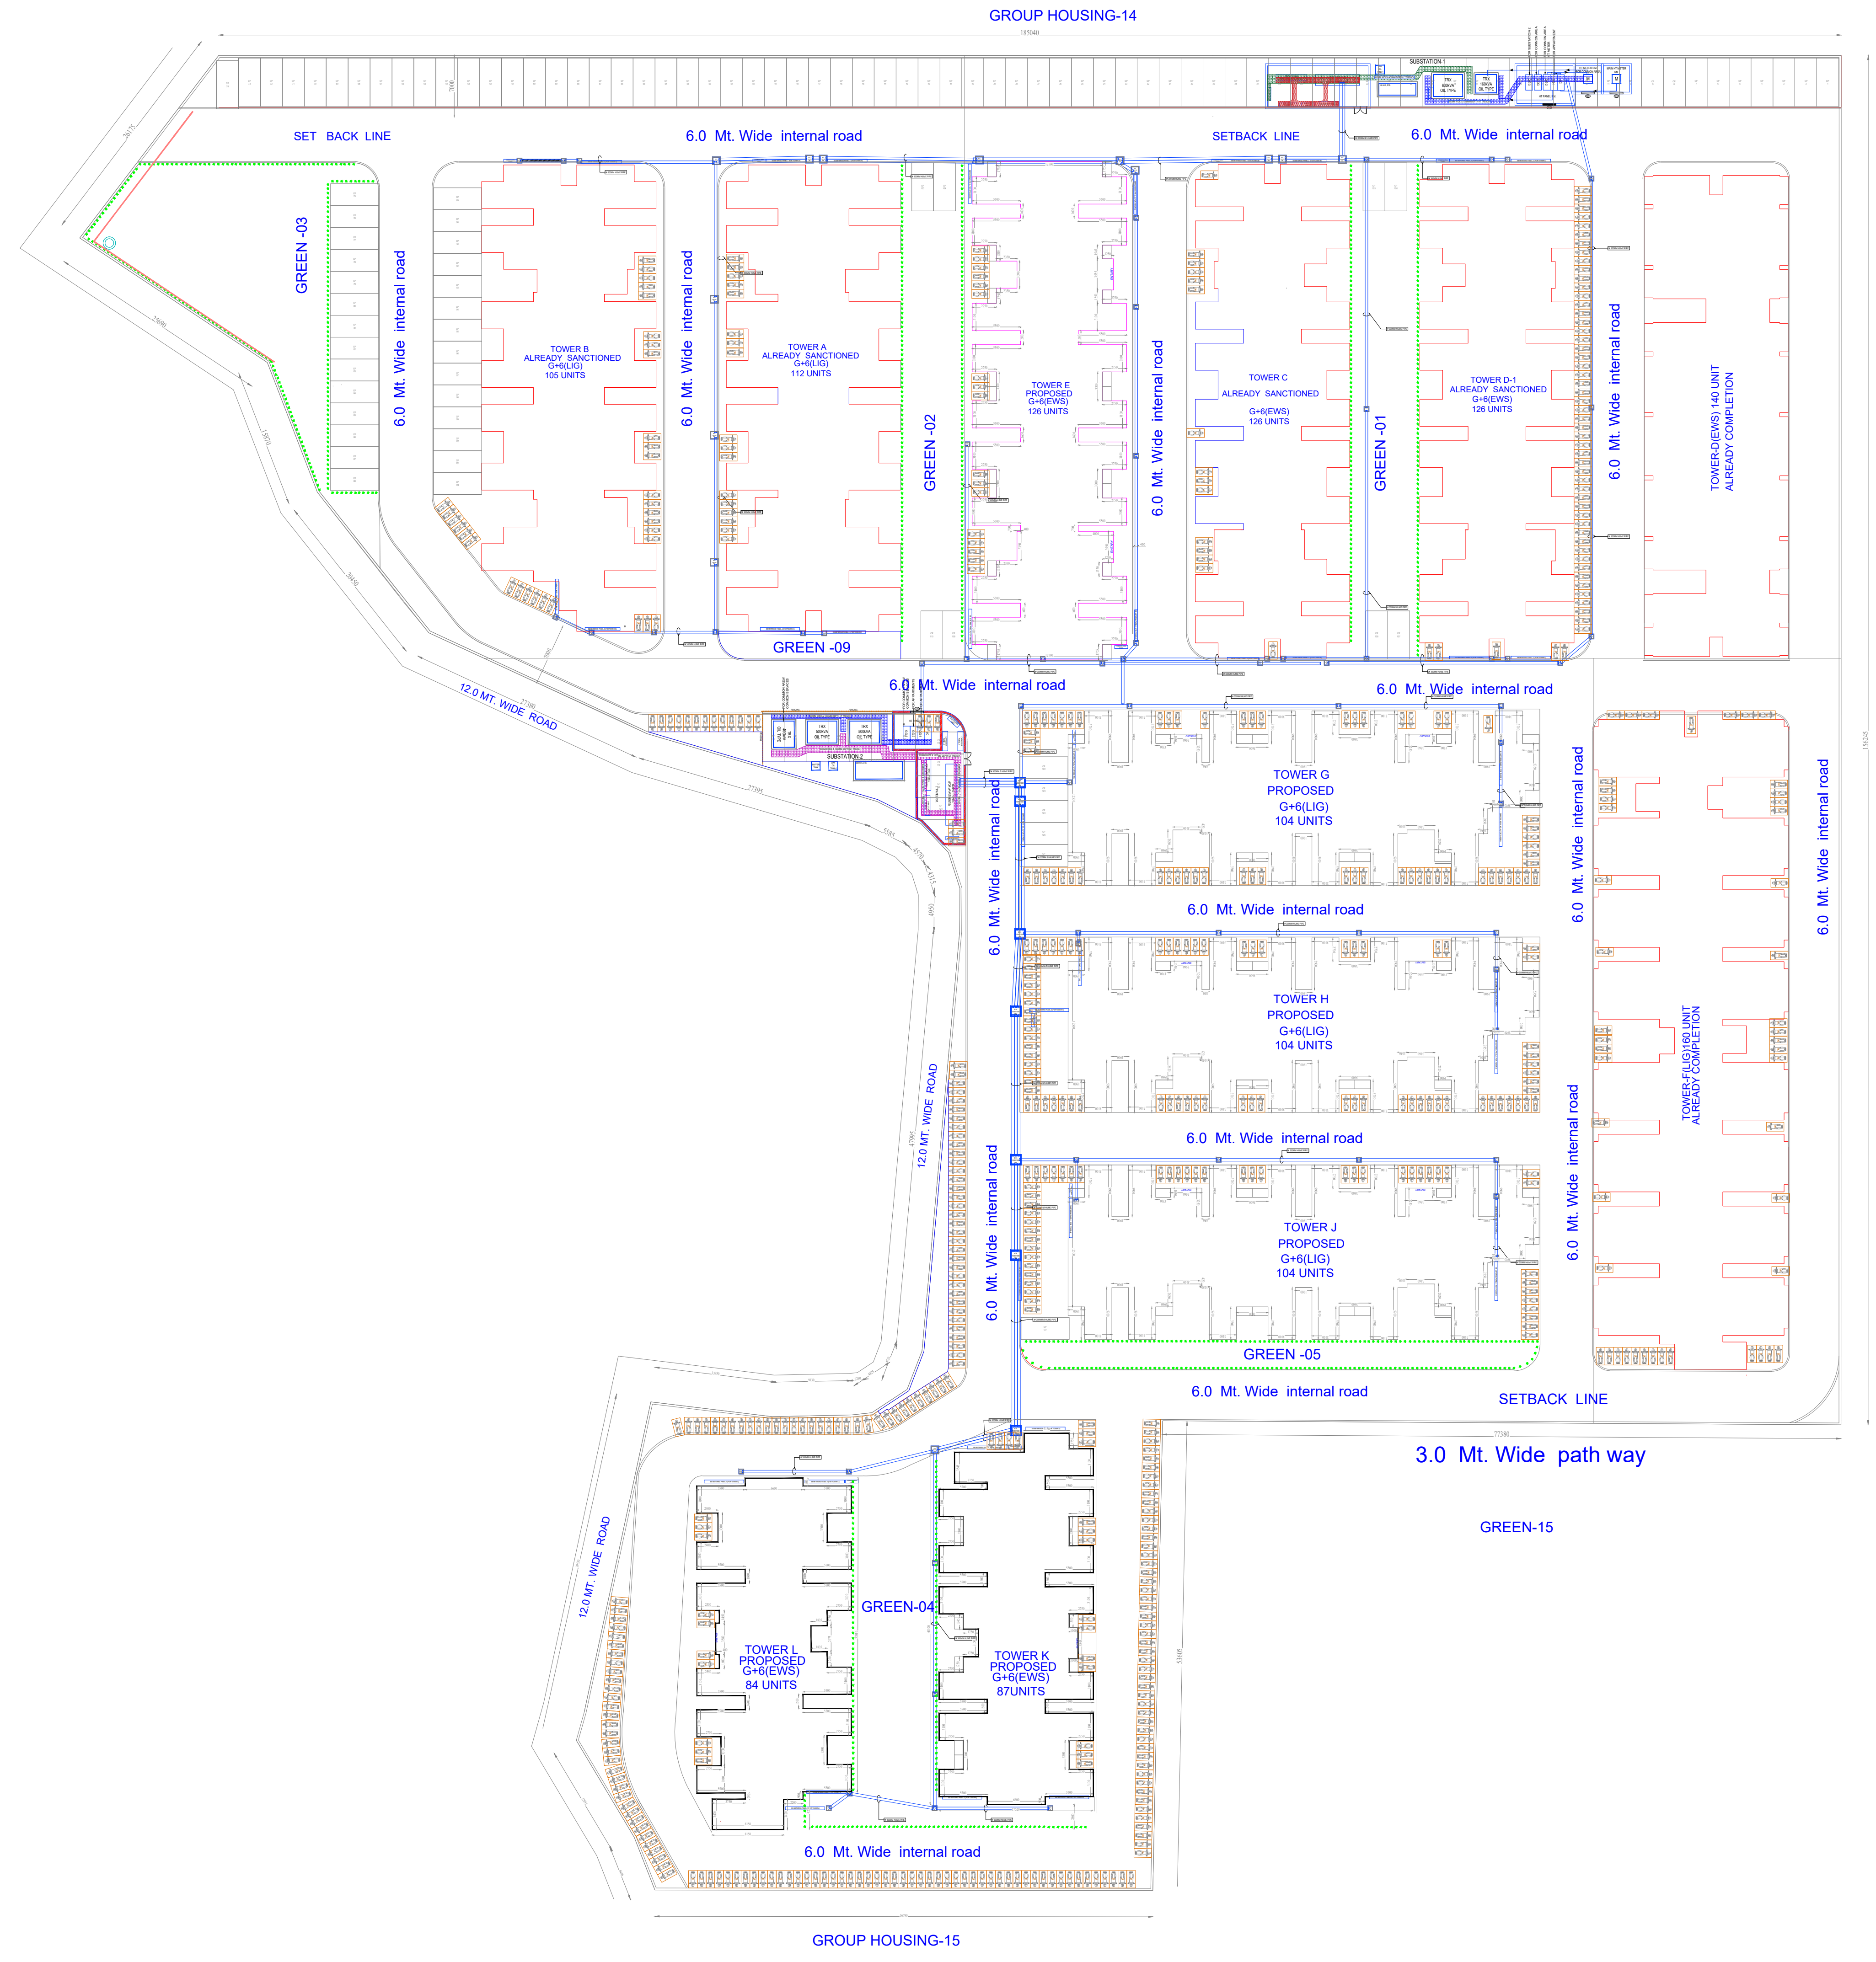


24 Mt. Wide Road

@A1-1:250





@A1-NTS

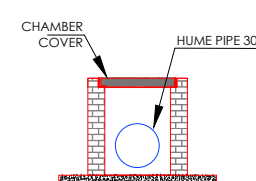

CHAMBER COVER
HUME PIPE 3000
CABLE CHAMBER
TYPICAL DETAIL
450MM X450MM
600MM DEPTH

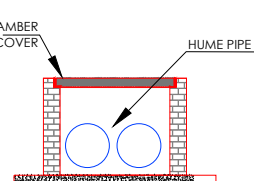

CHAMBER COVER
HUME PIPE 3000
CABLE CHAMBER
TYPICAL DETAIL
750MM X750MM
600MM DEPTH

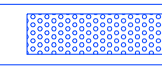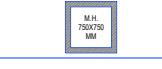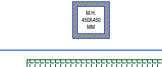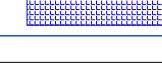ELE-LEGEND	
	300MM Ø HUME PIPE
	CABLE TRAY
	750X750MM CABLE CHAMBER
	450X450MM CABLE CHAMBER
	HT TRENCH
	LT TRENCH