


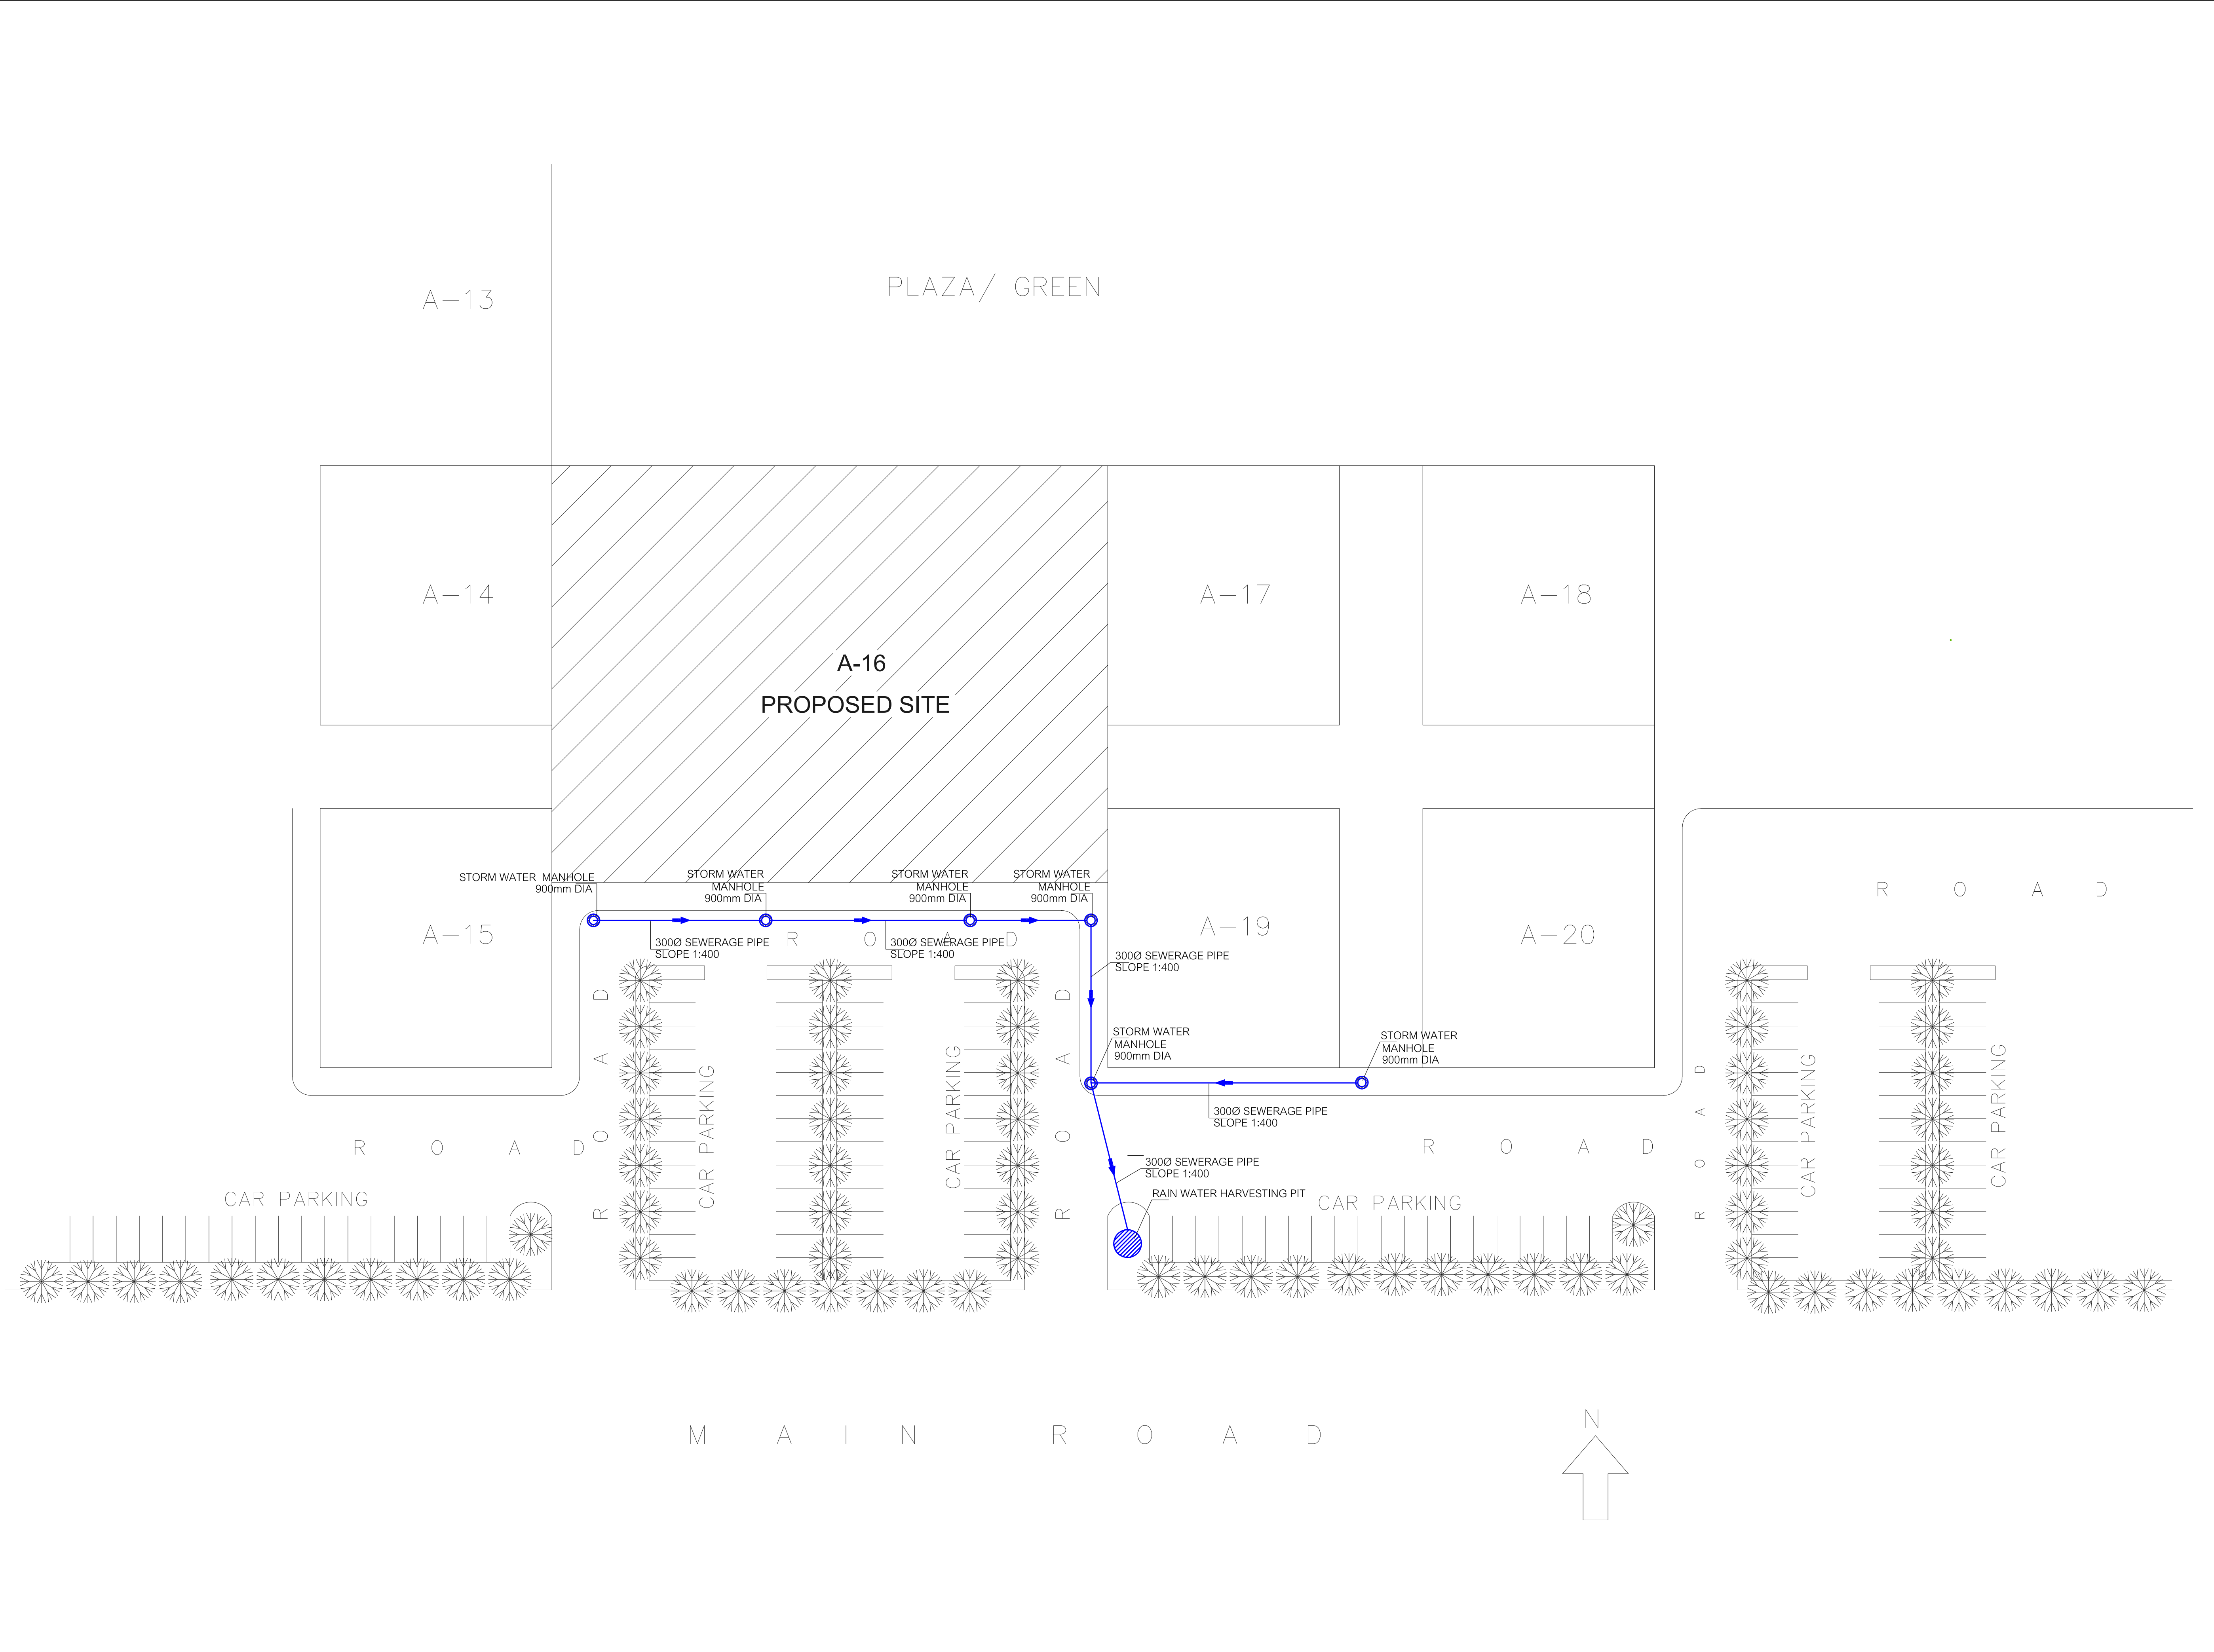

S.No.	DATE	DESCRIPTION	SIGN
PROJECT			
SUMANGALAM CORPORATE SUITES RAJNAGAR DISTT CENTER, GHAZIABAD			
TITLE			
STORM WATER LAYOUT			
DEALT BY : S.RAWAT		DATE : 25-08-16	
CHECKED BY : M.KUMAR		SCALE 1:300	
DRG. NO. SERV/1020/GZB-RNDC /TD/SITE/PL-03			
MANOJ KUMAR (Sr. PM. SERVICES)		SR. G.M (SERVICES) ADITYA KUMAR GUPTA	
ANSAL HOUSING & CONSTRUCTION LTD.		<div>15, UGF, INDRA PRAKASH 21, BARAKHAMBA ROAD NEW DELHI - 110 001</div> <div></div>	