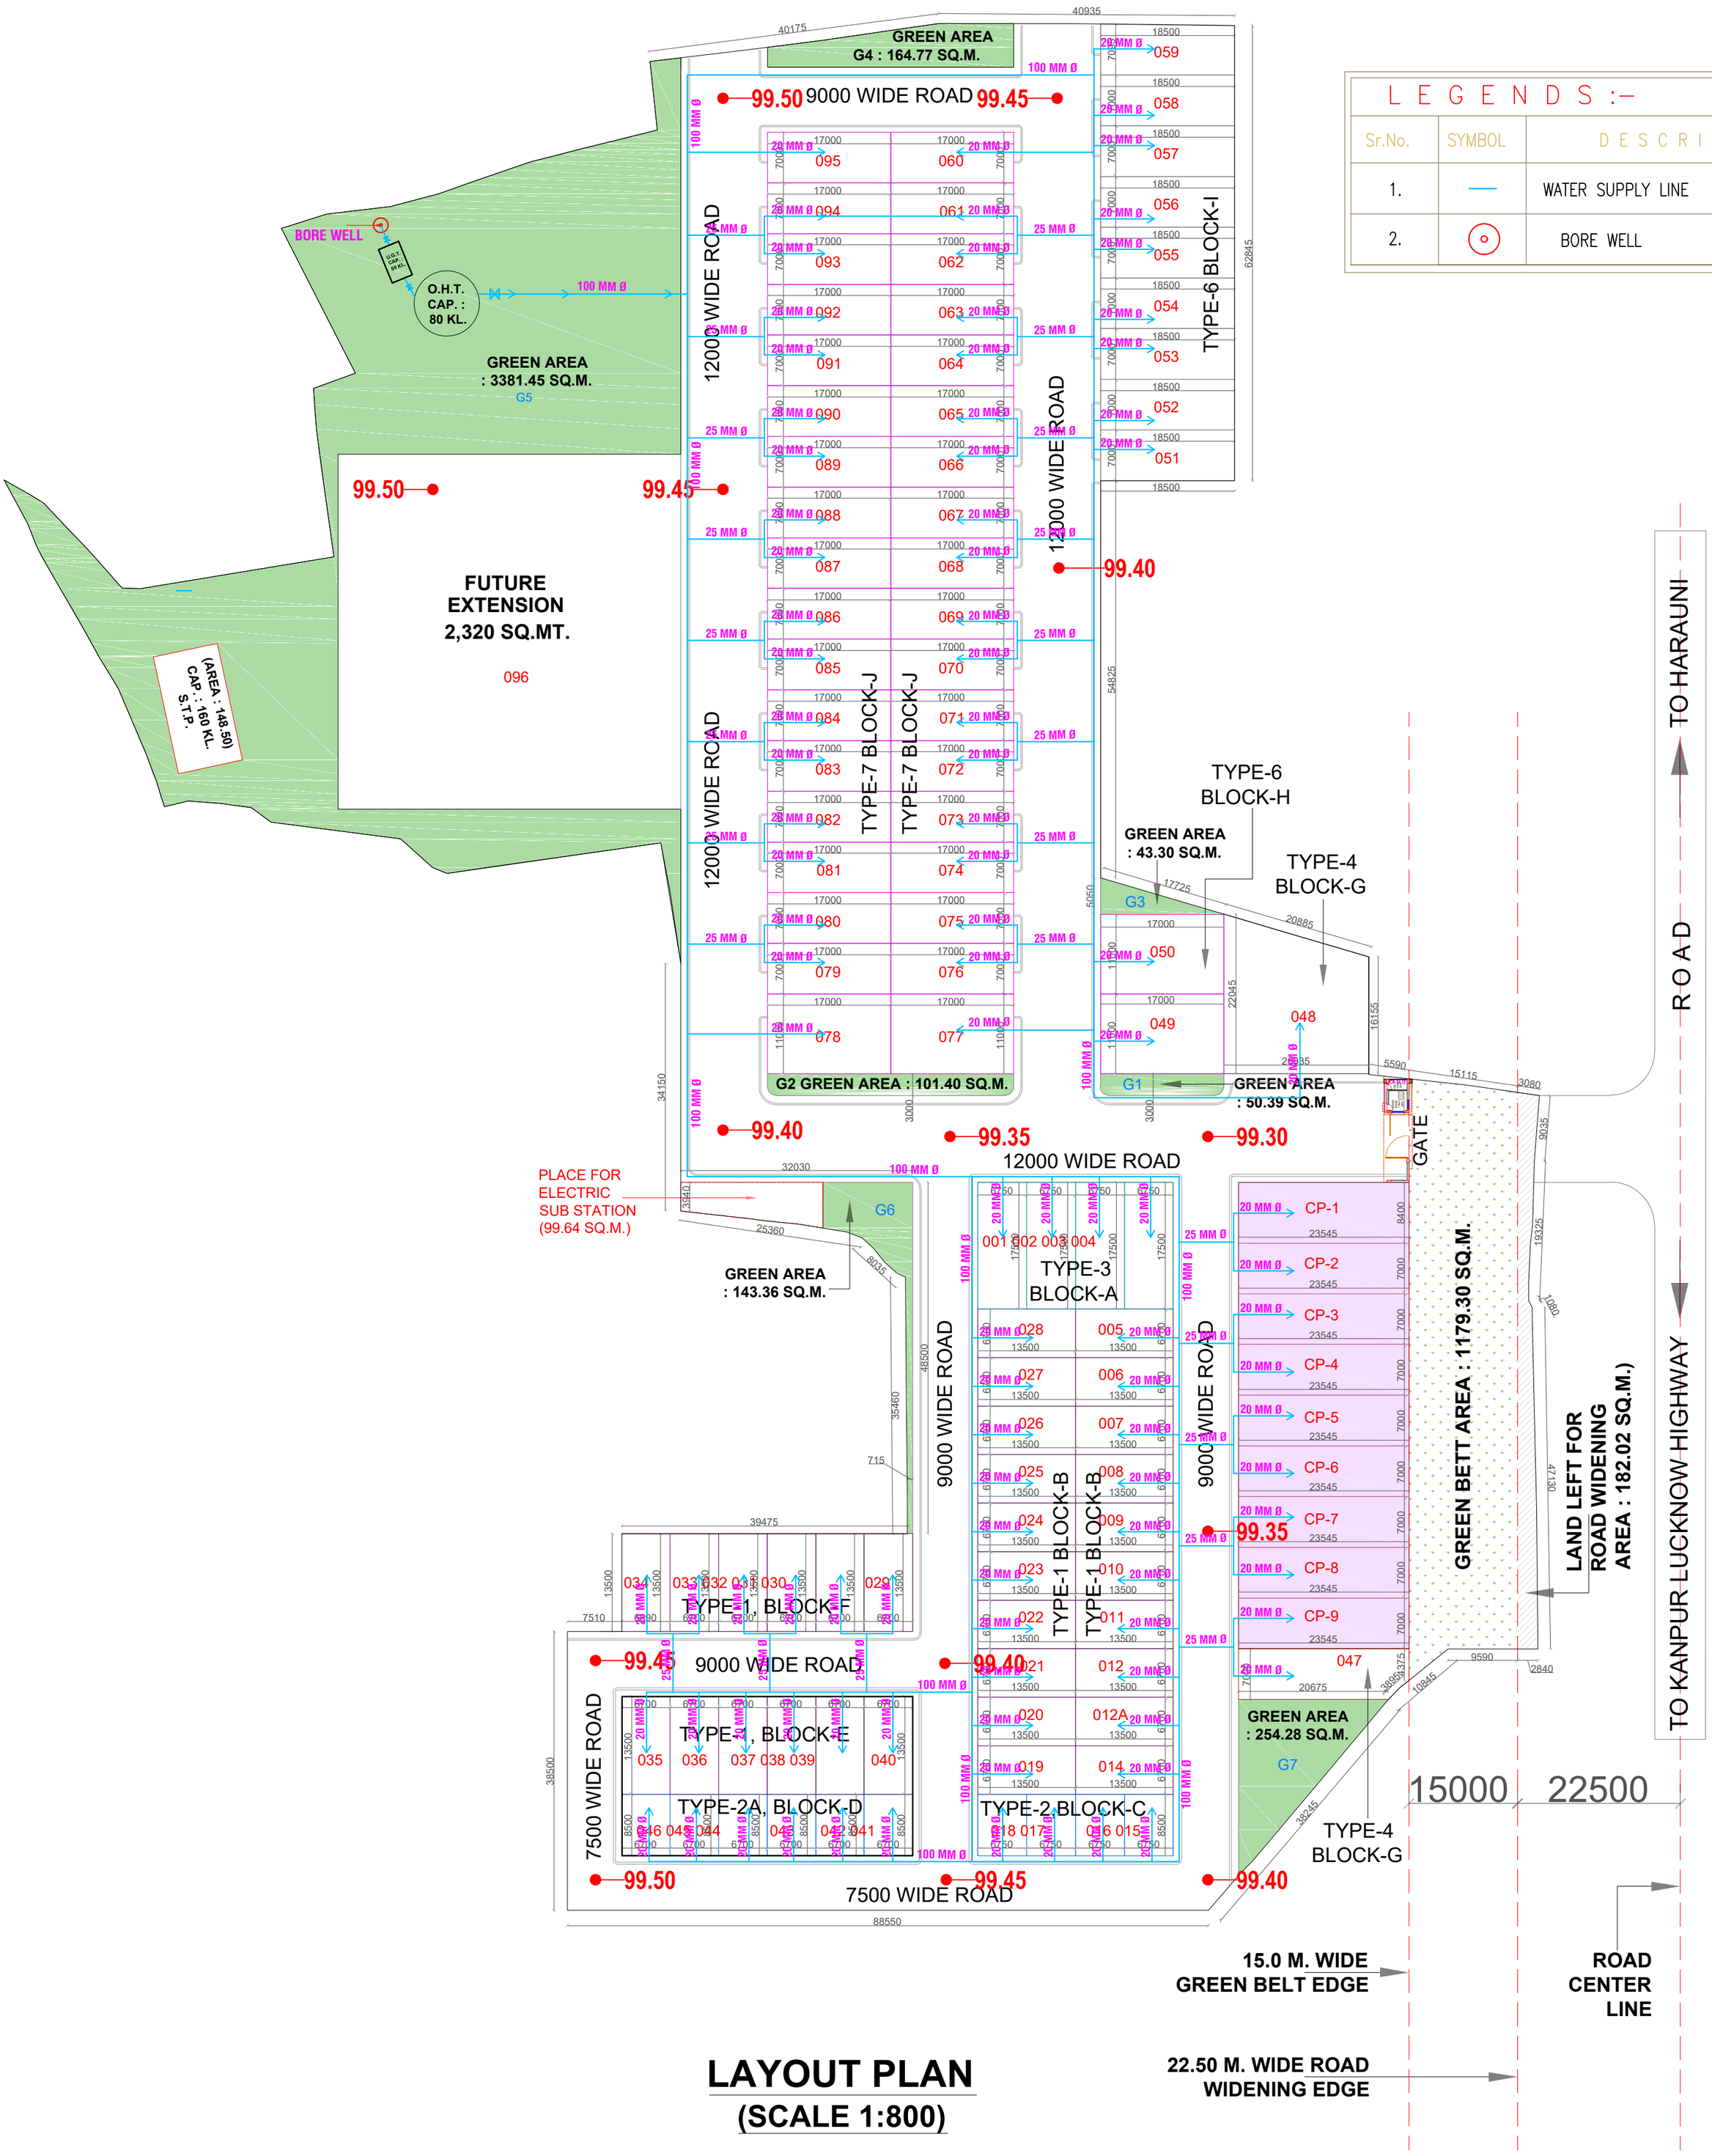

L E G E N D S :–

Sr.No.	SYMBOL	D E S C R I P T I O N
1.	—	WATER SUPPLY LINE
2.	⊙	BORE WELL

LAYOUT PLAN
(SCALE 1:800)

WATER SUPPLY LAYOUT PLAN

PROJECT:

PROPOSED PLOTTING LAYOUT OF URBAN PARADISE AT HARAUNI, LUCKNOW.

NOTES:
- PROFILE AND LAND OWNERSHIP DETAILS HAVE BEEN PROVIDED & VERIFIED BY THE DEVELOPER.
- THIS DRAWING IS VALID ONLY IF SIGNED BY THE DEVELOPER.
- SIZRA PLAN DETAILS & LAND AREA CHART IS BEING VERIFIED BY THE DEVELOPER FOR IT'S ACCURACY. ARCHITECT IS NOT RESPONSIBLE FOR THE SAME.
- LIDA APPROVAL TO BE OBTAINED BEFORE IMPLEMENTATION OF THESE DRWAING.

TITLE:	DRW BY:	CHECKED BY:	OWNER:	NORTH:	ARCHITECT:
WATER SUPPLY LAYOUT PLAN	YASH	ER. B.L YADAV	URBAN INFRAMIGHT & DEVELOPERS Partner		espaces
DWG NO. PL/03	DATE: 27.12.2025	SCALE NO. NTS			