


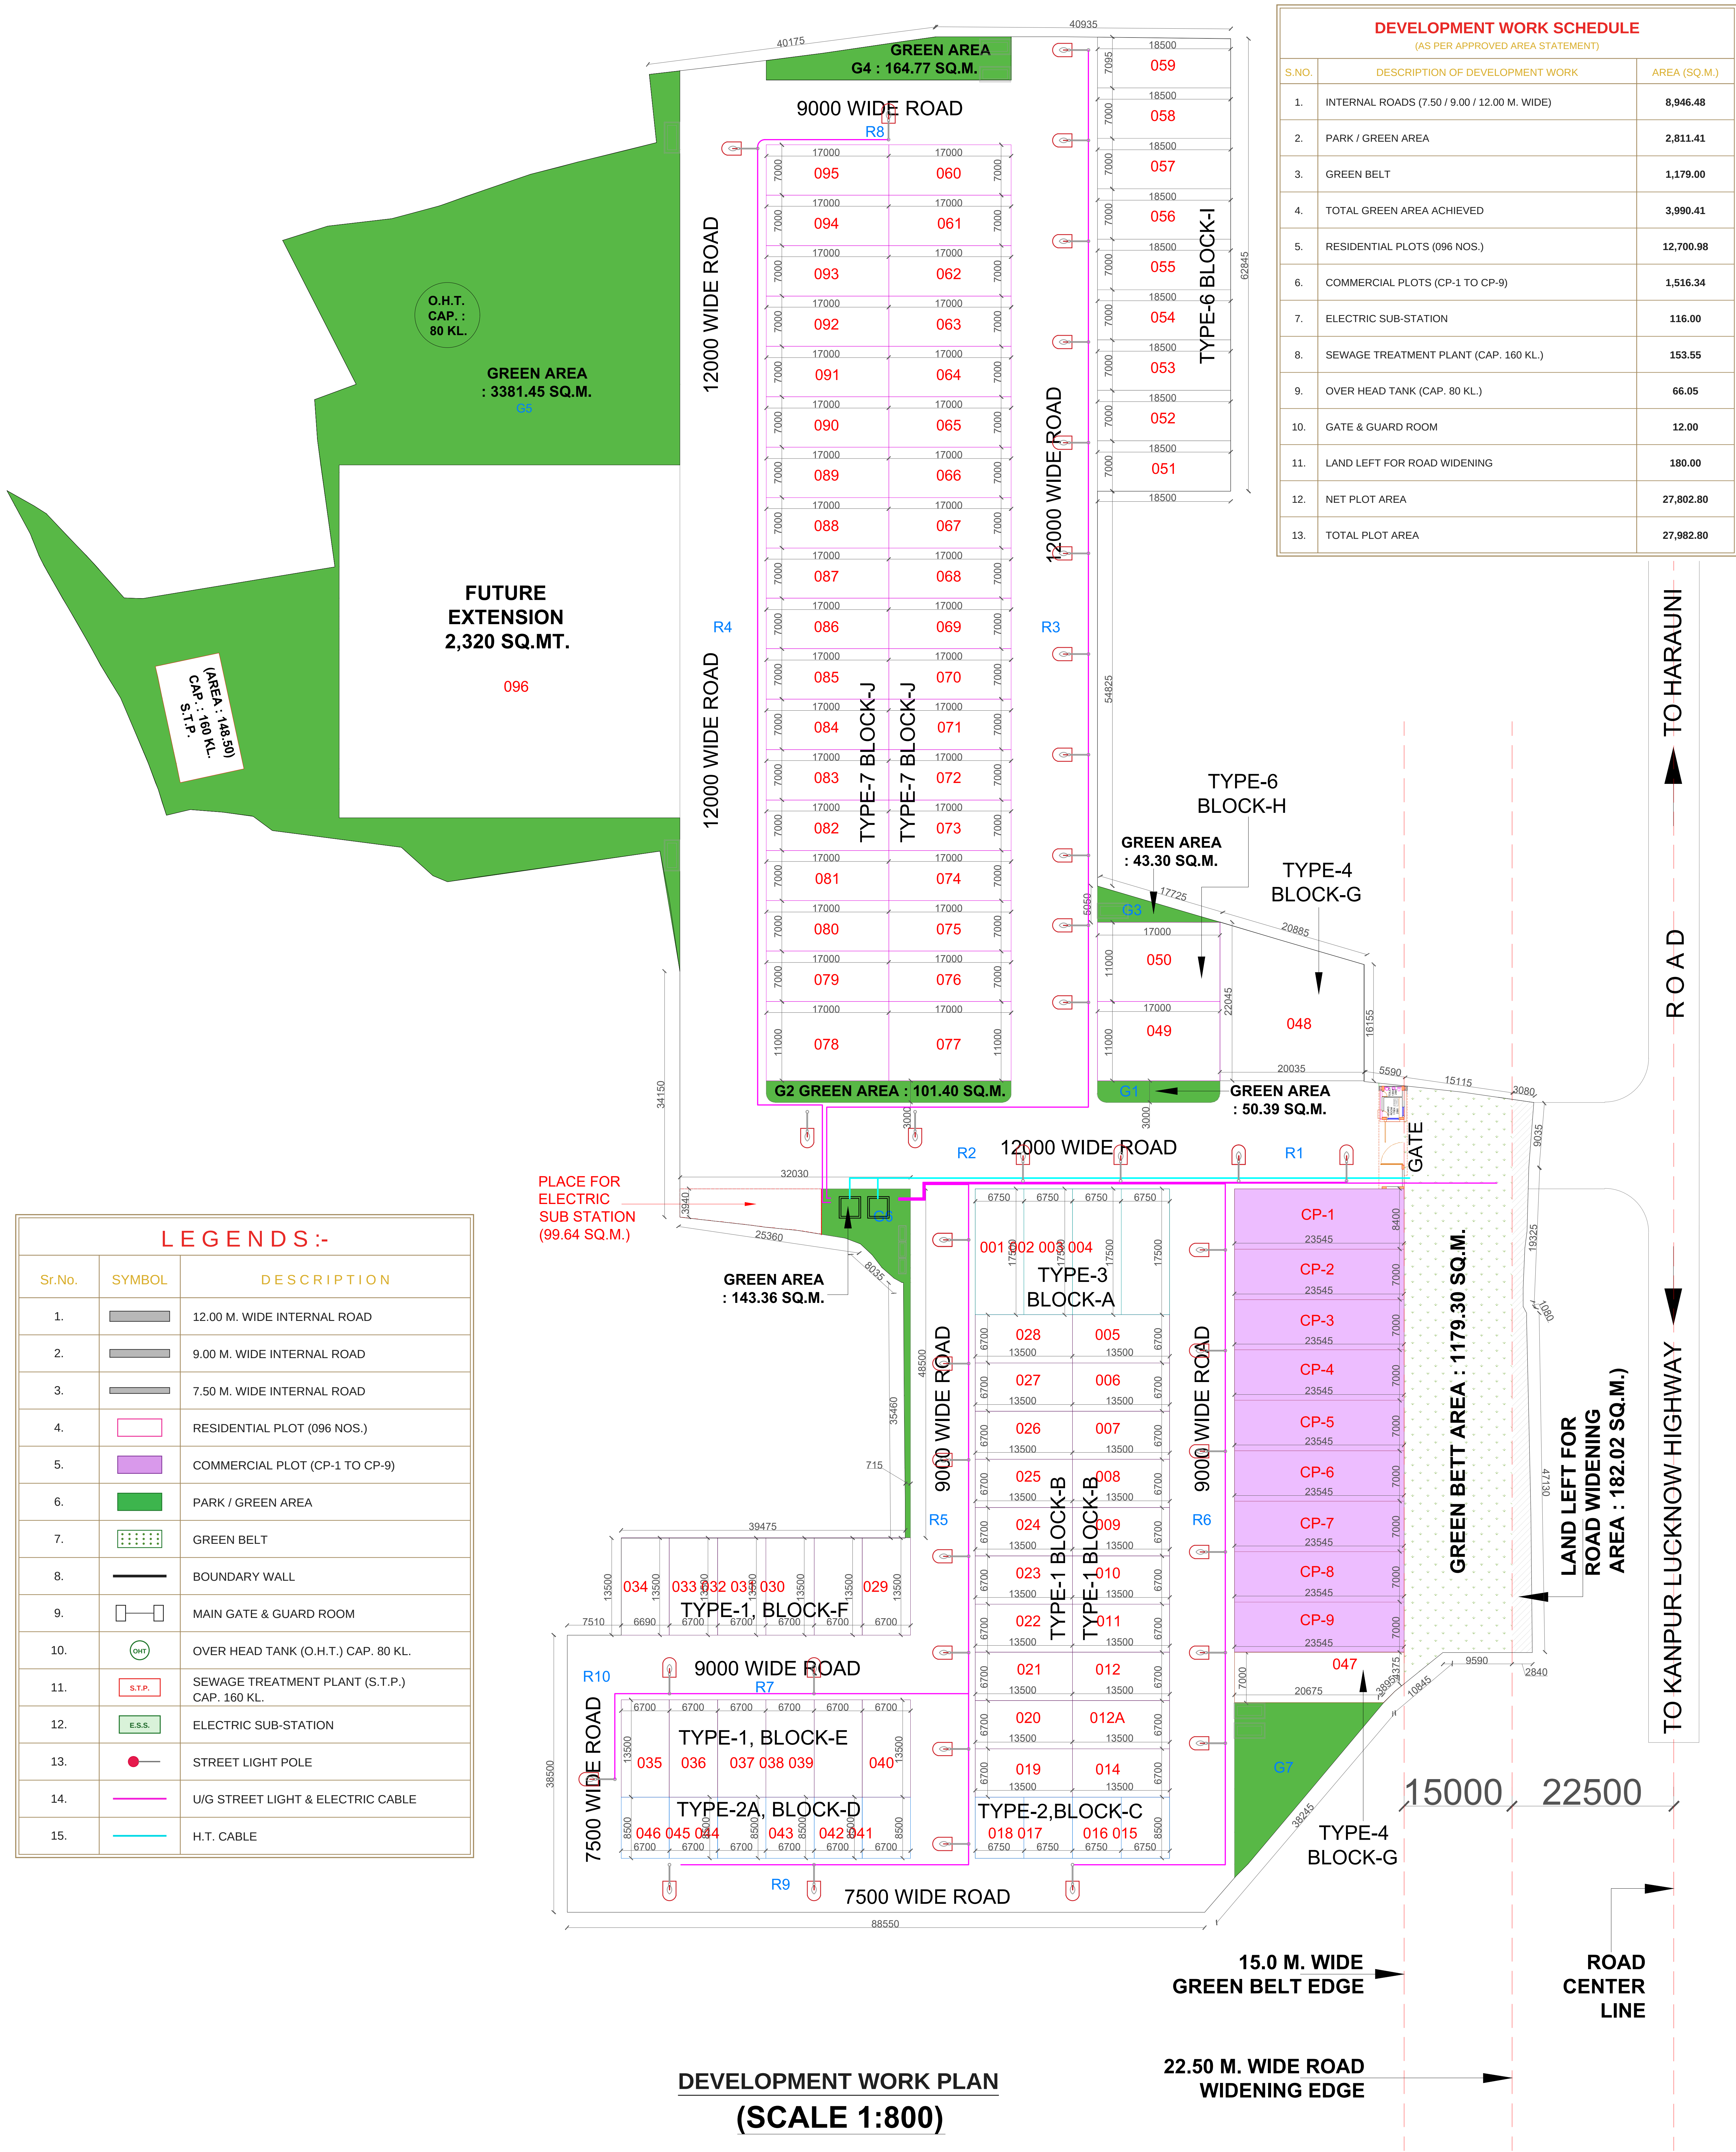

DEVELOPMENT WORK PLAN

PROJECT: PROPOSED PLOTTING LAYOUT OF URBAN PARADISE AT HARAUNI, LUCKNOW	TITLE: DEVELOPMENT WORK PLAN	DRW BY: ABHISHEK	CHECKED BY: ER. B.L YADAV	OWNER: URBAN INFRASTRUCTURE & DEVELOPERS	NORTH: 	ARCHITECT: AR. SANJAY KR. GUPTA
NOTES: • PROFILE AND LAND OWNERSHIP DETAILS HAVE BEEN PROVIDED & VERIFIED BY THE DEVELOPER. • THIS DRAWING IS VALID ONLY IF SIGNED BY THE DEVELOPER. • SIZRA PLAN DETAILS & LAND AREA CHART IS BEING VERIFIED BY THE DEVELOPER FOR IT'S ACCURACY. ARCHITECT IS NOT RESPONSIBLE FOR THE SAME.	DWG NO. DW/01	DATE: 24-03-2026	SCALE NO. NTS			