


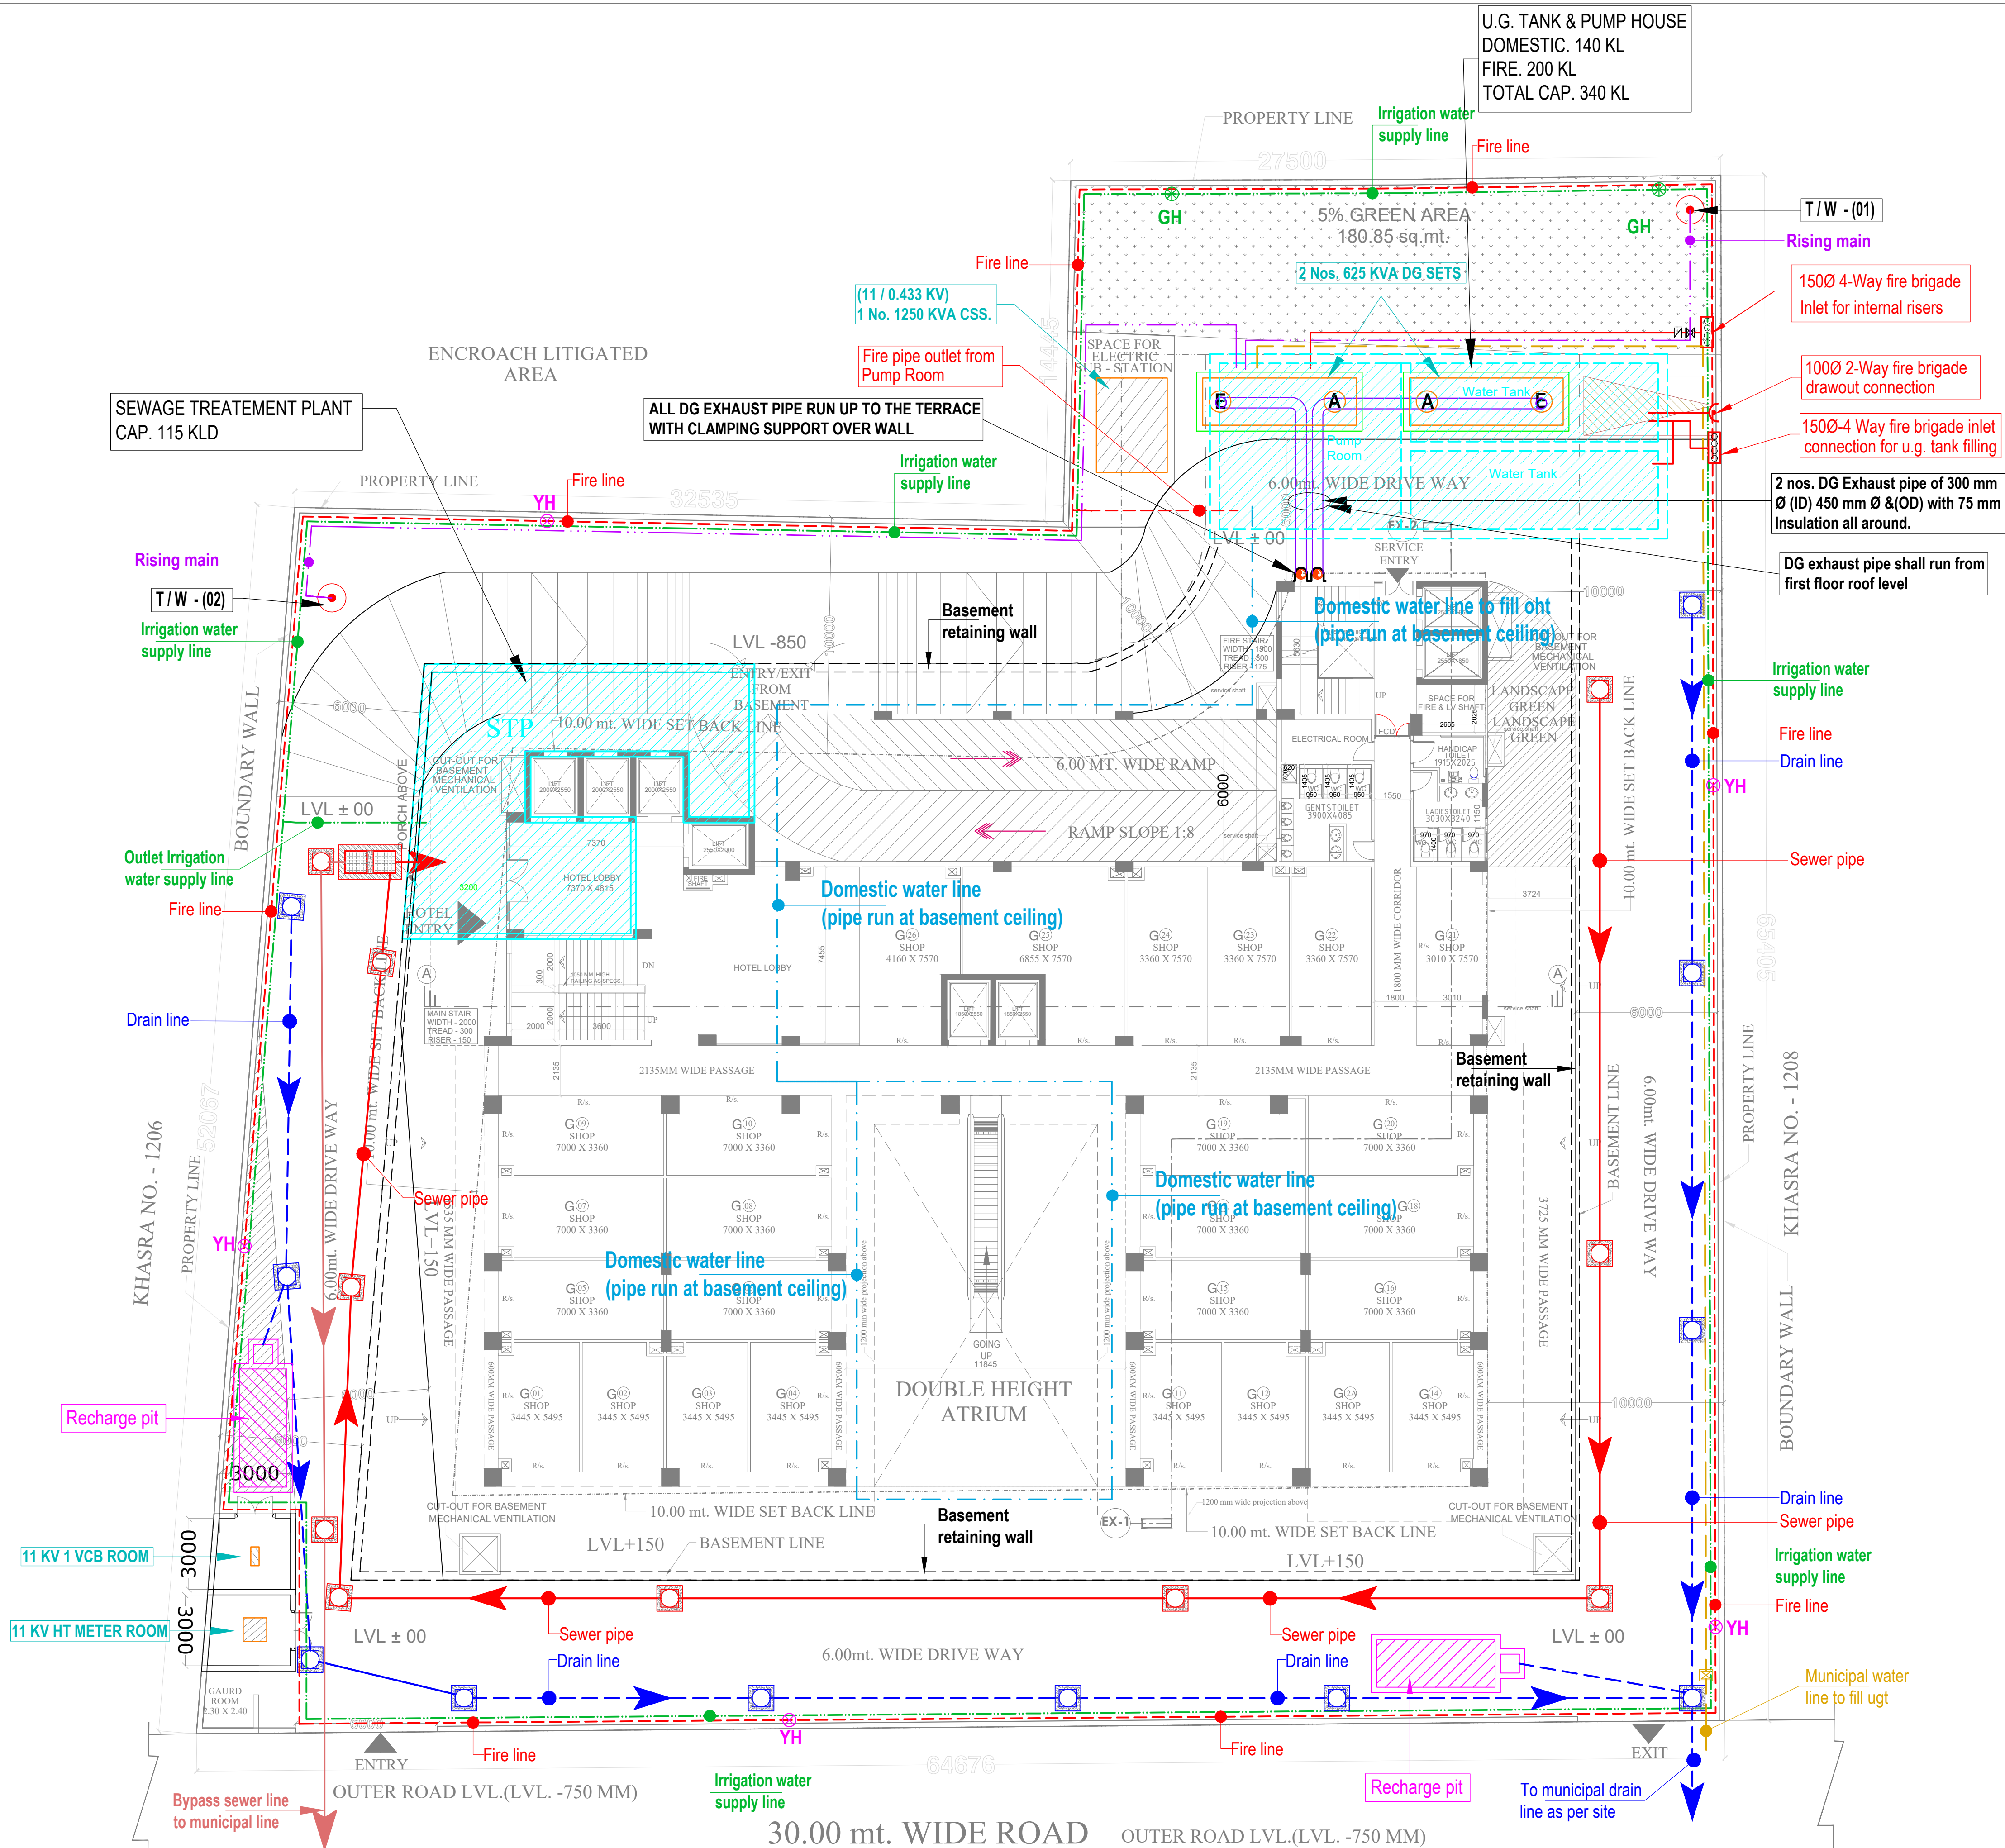

LEGEND :		
S. No.	SYMBOL	DESCRIPTION
1.	M.H.	MANHOLE
2.		SEWER LINE
3.	C.P.	CATCH PIT
4.		UNDER GROUND DRAIN
5.		DOMESTIC WATER LINE TO FILL DOMESTIC OHT
6.		FLUSHING WATER LINE TO FILL FLUSHING OHT
7.		IRRIGATION WATER SUPPLY LINE
8.		MUNICIPAL WATER SUPPLY PIPE LINE.
9.	GH	GARDEN HYDRANT

LEGEND : FIRE SYSTEM		
S. No.	SYMBOL	DESCRIPTION
1.		YARD HYDRANT LINE
2.	YH	YARD HYDRANT 63 MM DIA. SINGLE HEADED HYDRANT VALVE WITH 2 NOS. 15 M. LONG, 63 M.M. DIA. FIRE HOSE PIPE & 1 NO. BRANCH PIPE WITH NOZZLE

Rev. No.	Date	Revision
..	..	..

Project :
ROCK ONE SQUARE
AT VILLAGE NOOR NAGAR GHAZIABAD (U.P.)

Title :
LAYOUT PLAN

Subtitle :
SERVICES DEVELOPMENT PLAN

Drawing Released For :
☐ APPROVAL ☒ RERA SUBMISSION
☐ ADVANCE COPY ☐ CONSTRUCTION

Drg. No : Riveria / Rera / ES -01

Scale : 1:150 Drawn By : MANU

Date : February 2026 Design By :

Ckd By :

Architects :
ARCHIPEDIA
AR. ROHIT AGGARWAL
CON. NO. : 9540428300
AR. ROHIT AGGARWAL
Registered With COA
Reg. No. : CA201162818

Services Consultant :
BARANCO CONTRACTS
Noida Office : SU-02, Ground Floor, Sector - 70,
Noida - 201 301 Tel : (0120) 3630951
Mail: pmctrapezoidmep@gmail.com